



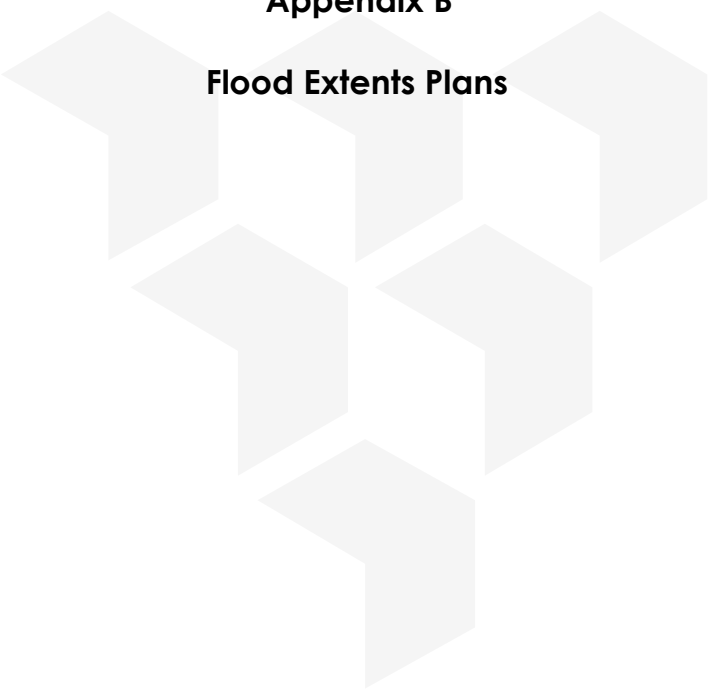

Appendix B

Flood Extents Plans

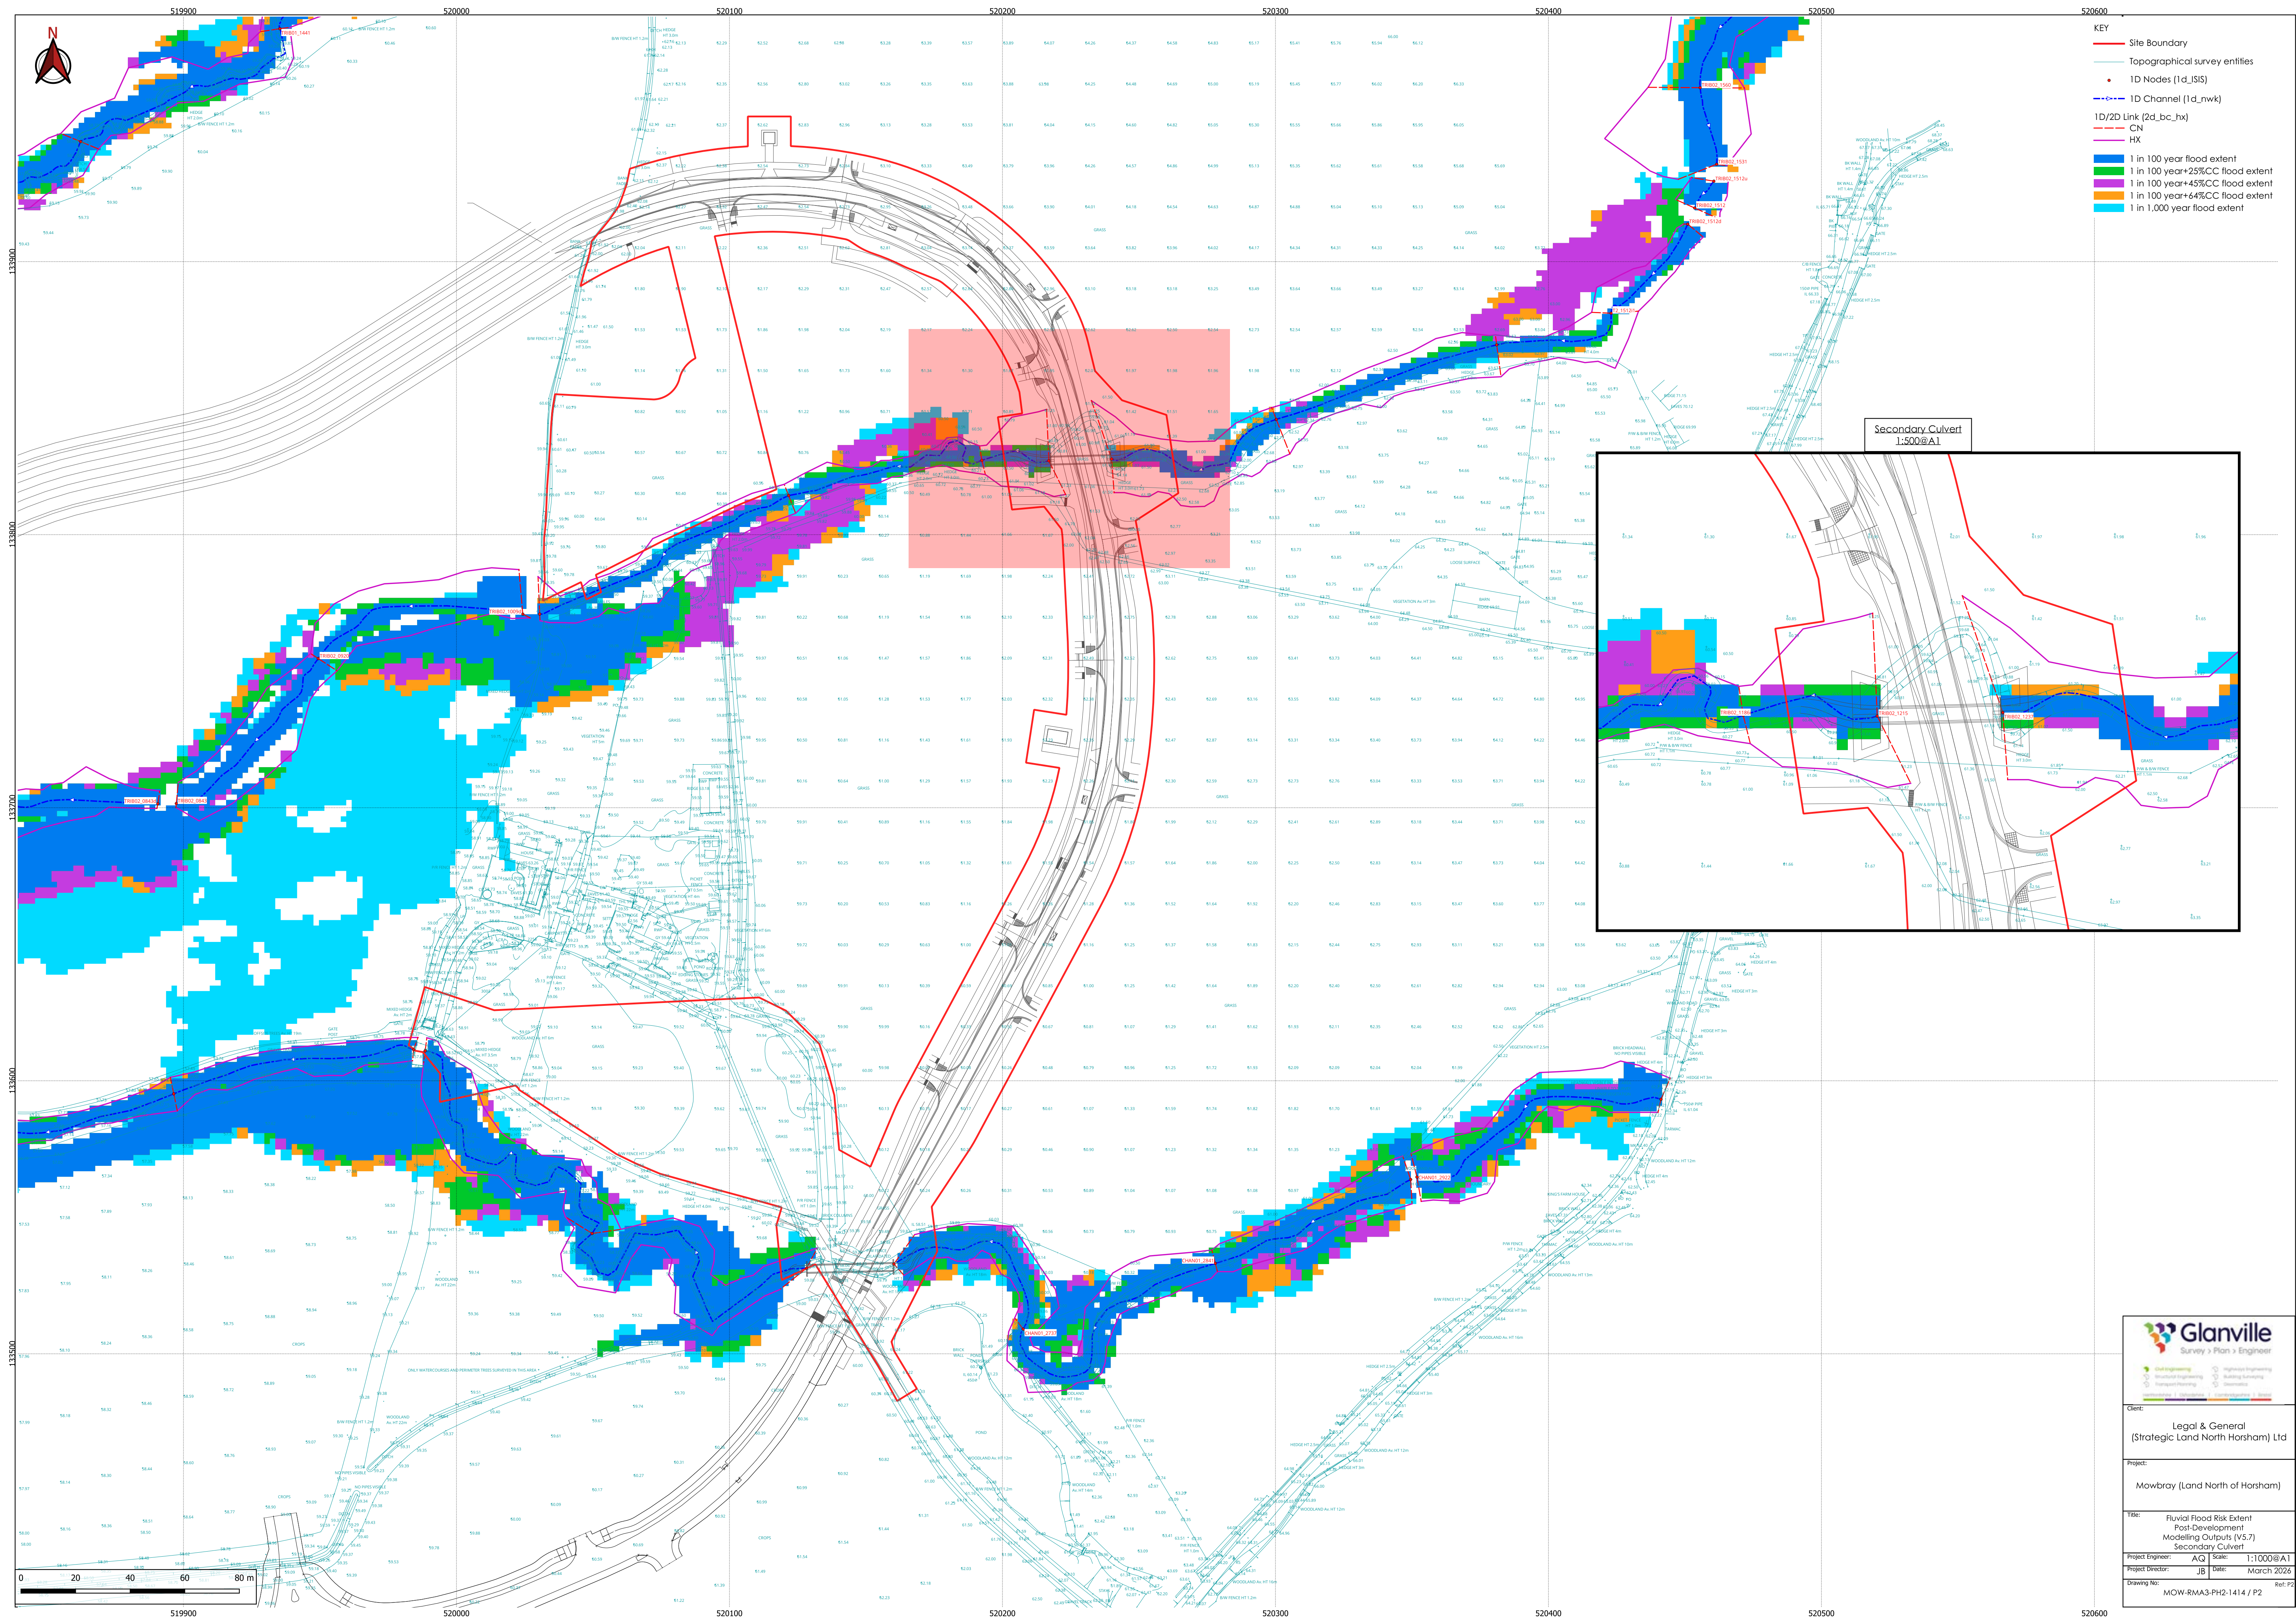

- KEY
- Site Boundary
 - Topographical survey entities
 - 1D Nodes (1d_1SIS)
 - 1D Channel (1d_nwk)
 - 1D/2D Link (2d_bc_hx)
 - CN
 - HX
- 1 in 100 year flood extent
- 1 in 100 year+25%CC flood extent
- 1 in 100 year+45%CC flood extent
- 1 in 100 year+64%CC flood extent
- 1 in 1,000 year flood extent

Glanville
Survey & Plan & Engineer

Civil Engineering
Structural Engineering
Transport Engineering
Highways Engineering
Geotechnical Engineering
Quantity Surveying

Client: Legal & General
(Strategic Land North Horsham) Ltd

Project: Mowbray (Land North of Horsham)

Title: Fluvial Flood Risk Extent
Post-Development
Modelling Outputs (v5.7)
Secondary Culvert

Project Engineer: AQ Scale: 1:1000@A1
Project Director: JB Date: March 2026

Drawing No: MOW-RMA3-PH2-1414 / P2