



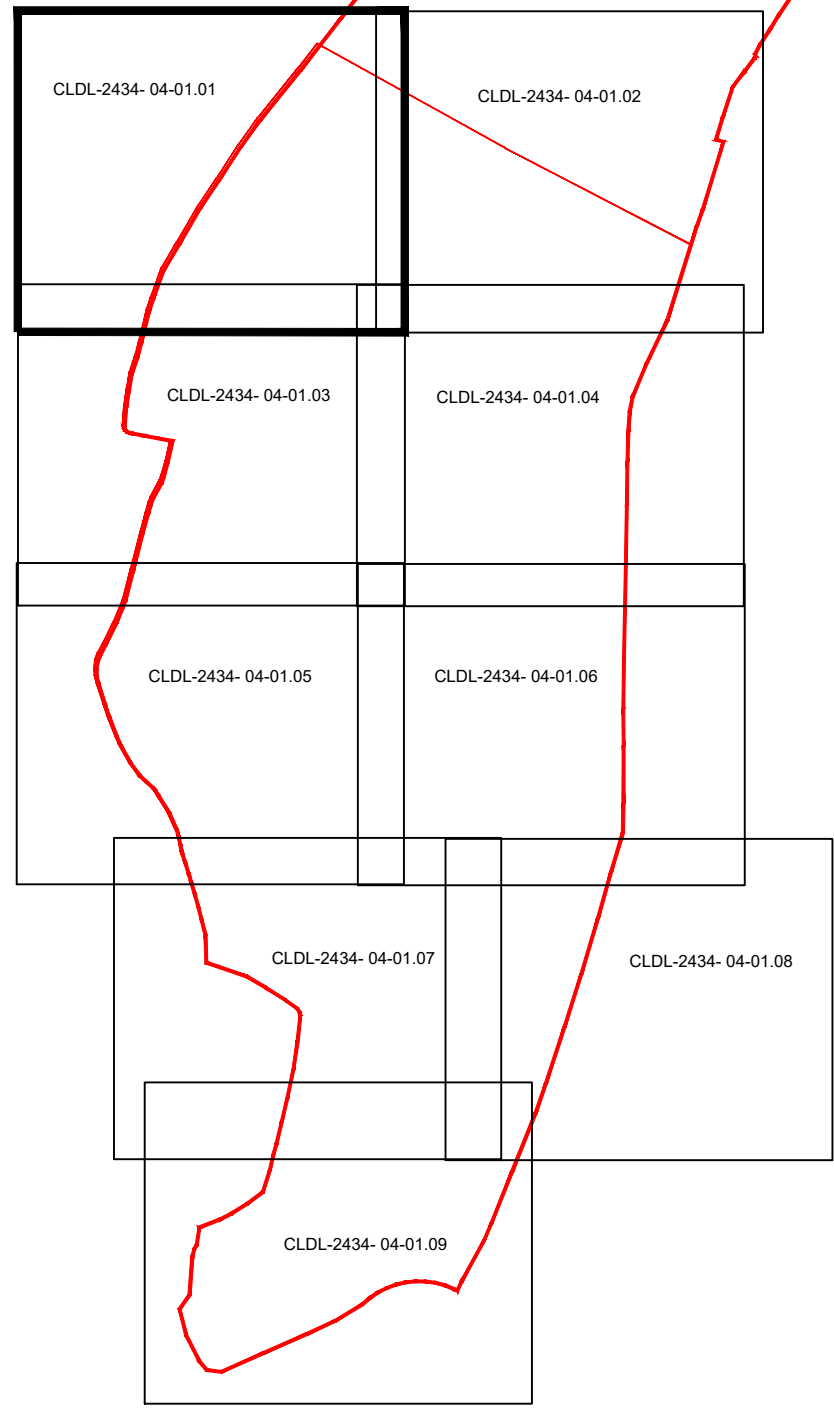


KEY DIAGRAM

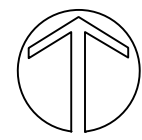

0m 5m 10m 25m Scale : 1:200 @ A1

NOTE: Woodland edge/
hedgerow wildflower grassland
to be maintained along shadier
edge of existing retained
vegetation. Reduced mowing
regime to support wildflora
establishment.

Treed zone with longer grass
between play area and ditch.

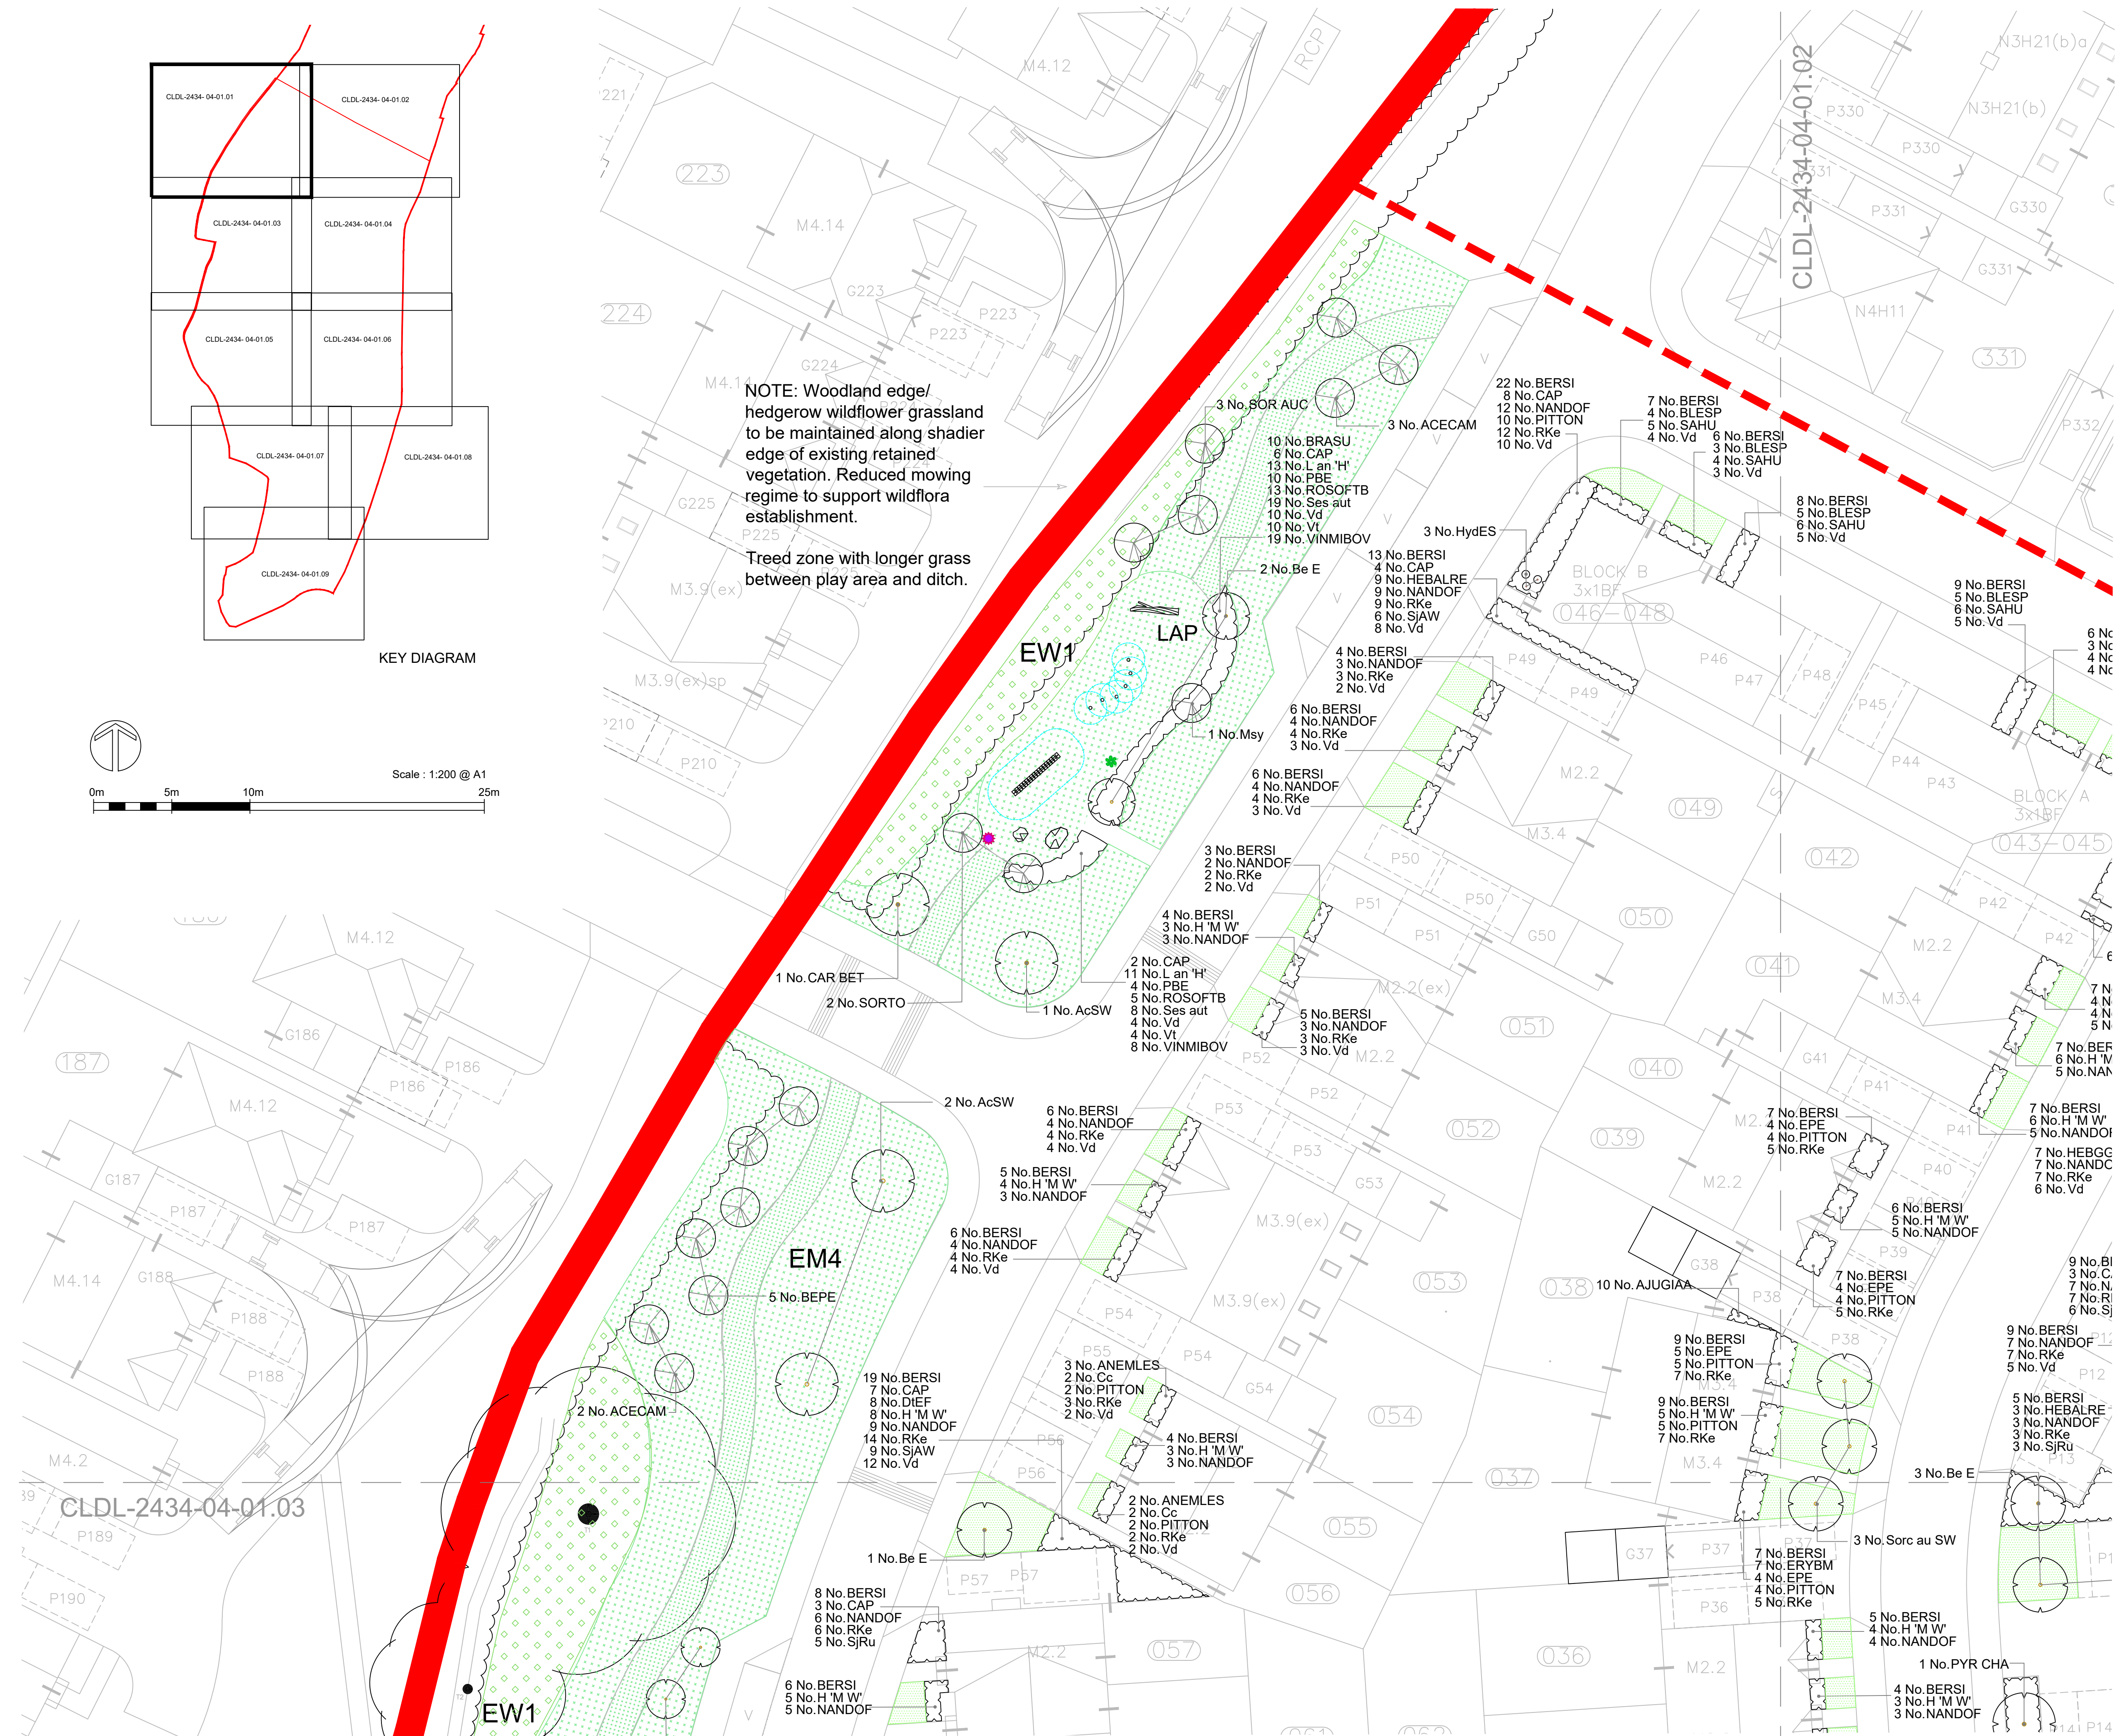

LEGEND

- BOUNDARY LINE
- EXISTING TREES TO BE RETAINED
- PROPOSED TREES -Advanced nursery stock/ semi-mature trees
- PROPOSED TREES - standard trees
- PROPOSED ORNAMENTAL MULTI-STEM SMALL TREE/ LARGE SHRUB
- PROPOSED EVERGREEN HEDGE
- PROPOSED NATIVE HEDGE
- PROPOSED NATIVE WOODLAND/ STRUCTURAL BUFFER PLANTING
- PROPOSED NATIVE SHRUB/ WOODLAND EDGE PLANTING
- PROPOSED NATIVE SCRUB
- PROPOSED AMENITY PLANTING
- PROPOSED WETLAND PLANTING
- PROPOSED NATIVE PLANTING ASSOCIATED WITH PONDS
- PROPOSED TURF (verges & plot frontages) / SEEDED (general areas.)
- MEADOW MIX FOR CLAY SOILS (Emorsgate EM4 or similar approved)
- WOODLAND EDGE/ SHADE TOLERANT MIX (Emorsgate EW1 or similar approved).
- WETLAND MIX (Emorsgate EM8 or similar approved).
- GENERAL AMENITY MOWN GRASS (seeded)
- STEPPING STONE LOGS (safety area indicated)
- PLAY BOULDERS
- TIMBER SWINGING HORSE
- CLIMBING STRUCTURE
- PLAY TREE LOG
- WOBBLE DISH
- WHEELCHAIR CAROUSEL
- SEATING LOGS
- SLIDE (small)
- INFORMAL PLAY MOUNDS
- BALANCE BLOCKS
- TWIN SWING
- DOUBLE BALANCE BEAM
- DOUBLE SEE-SAW
- TIMBER BENCH
- WOOD FIBRE SURFACE / BARK MULCH
- RUBBER CRUMB SAFETY SURFACE
- LITTER BIN/ SIGNAGE

REFER TO DRAWING CLDL-2434-04-01.10 FOR PLANTING SCHEDULE

Revisions:

Rev:	Date:	Description:
P00	20.06.24	First issue.
P01	25.06.24	Minor layout updates.
P02	25.06.24	Minor layout updates.
P03	14.08.24	Scale bar added.
P04	29.04.25	LPA comments. Updated - play elements & minor soft works. Tree sizes revised.

Charnwood Landscape Design Limited
Quatro House □ Lyon Way □ Frimley Road □ Camberley □ Surrey □ GU16 7ER
Tel : 01433 631960 Email : info@cdl.co.uk

Job	Scale	Date
PHASE 4 - SOUTHWATER, WEST SUSSEX	1:200 @ A1	June 2024
Drawing Name	Dwg no.	Rev.
PLANTING PROPOSALS	CLDL-2434-04-01.01	P04