


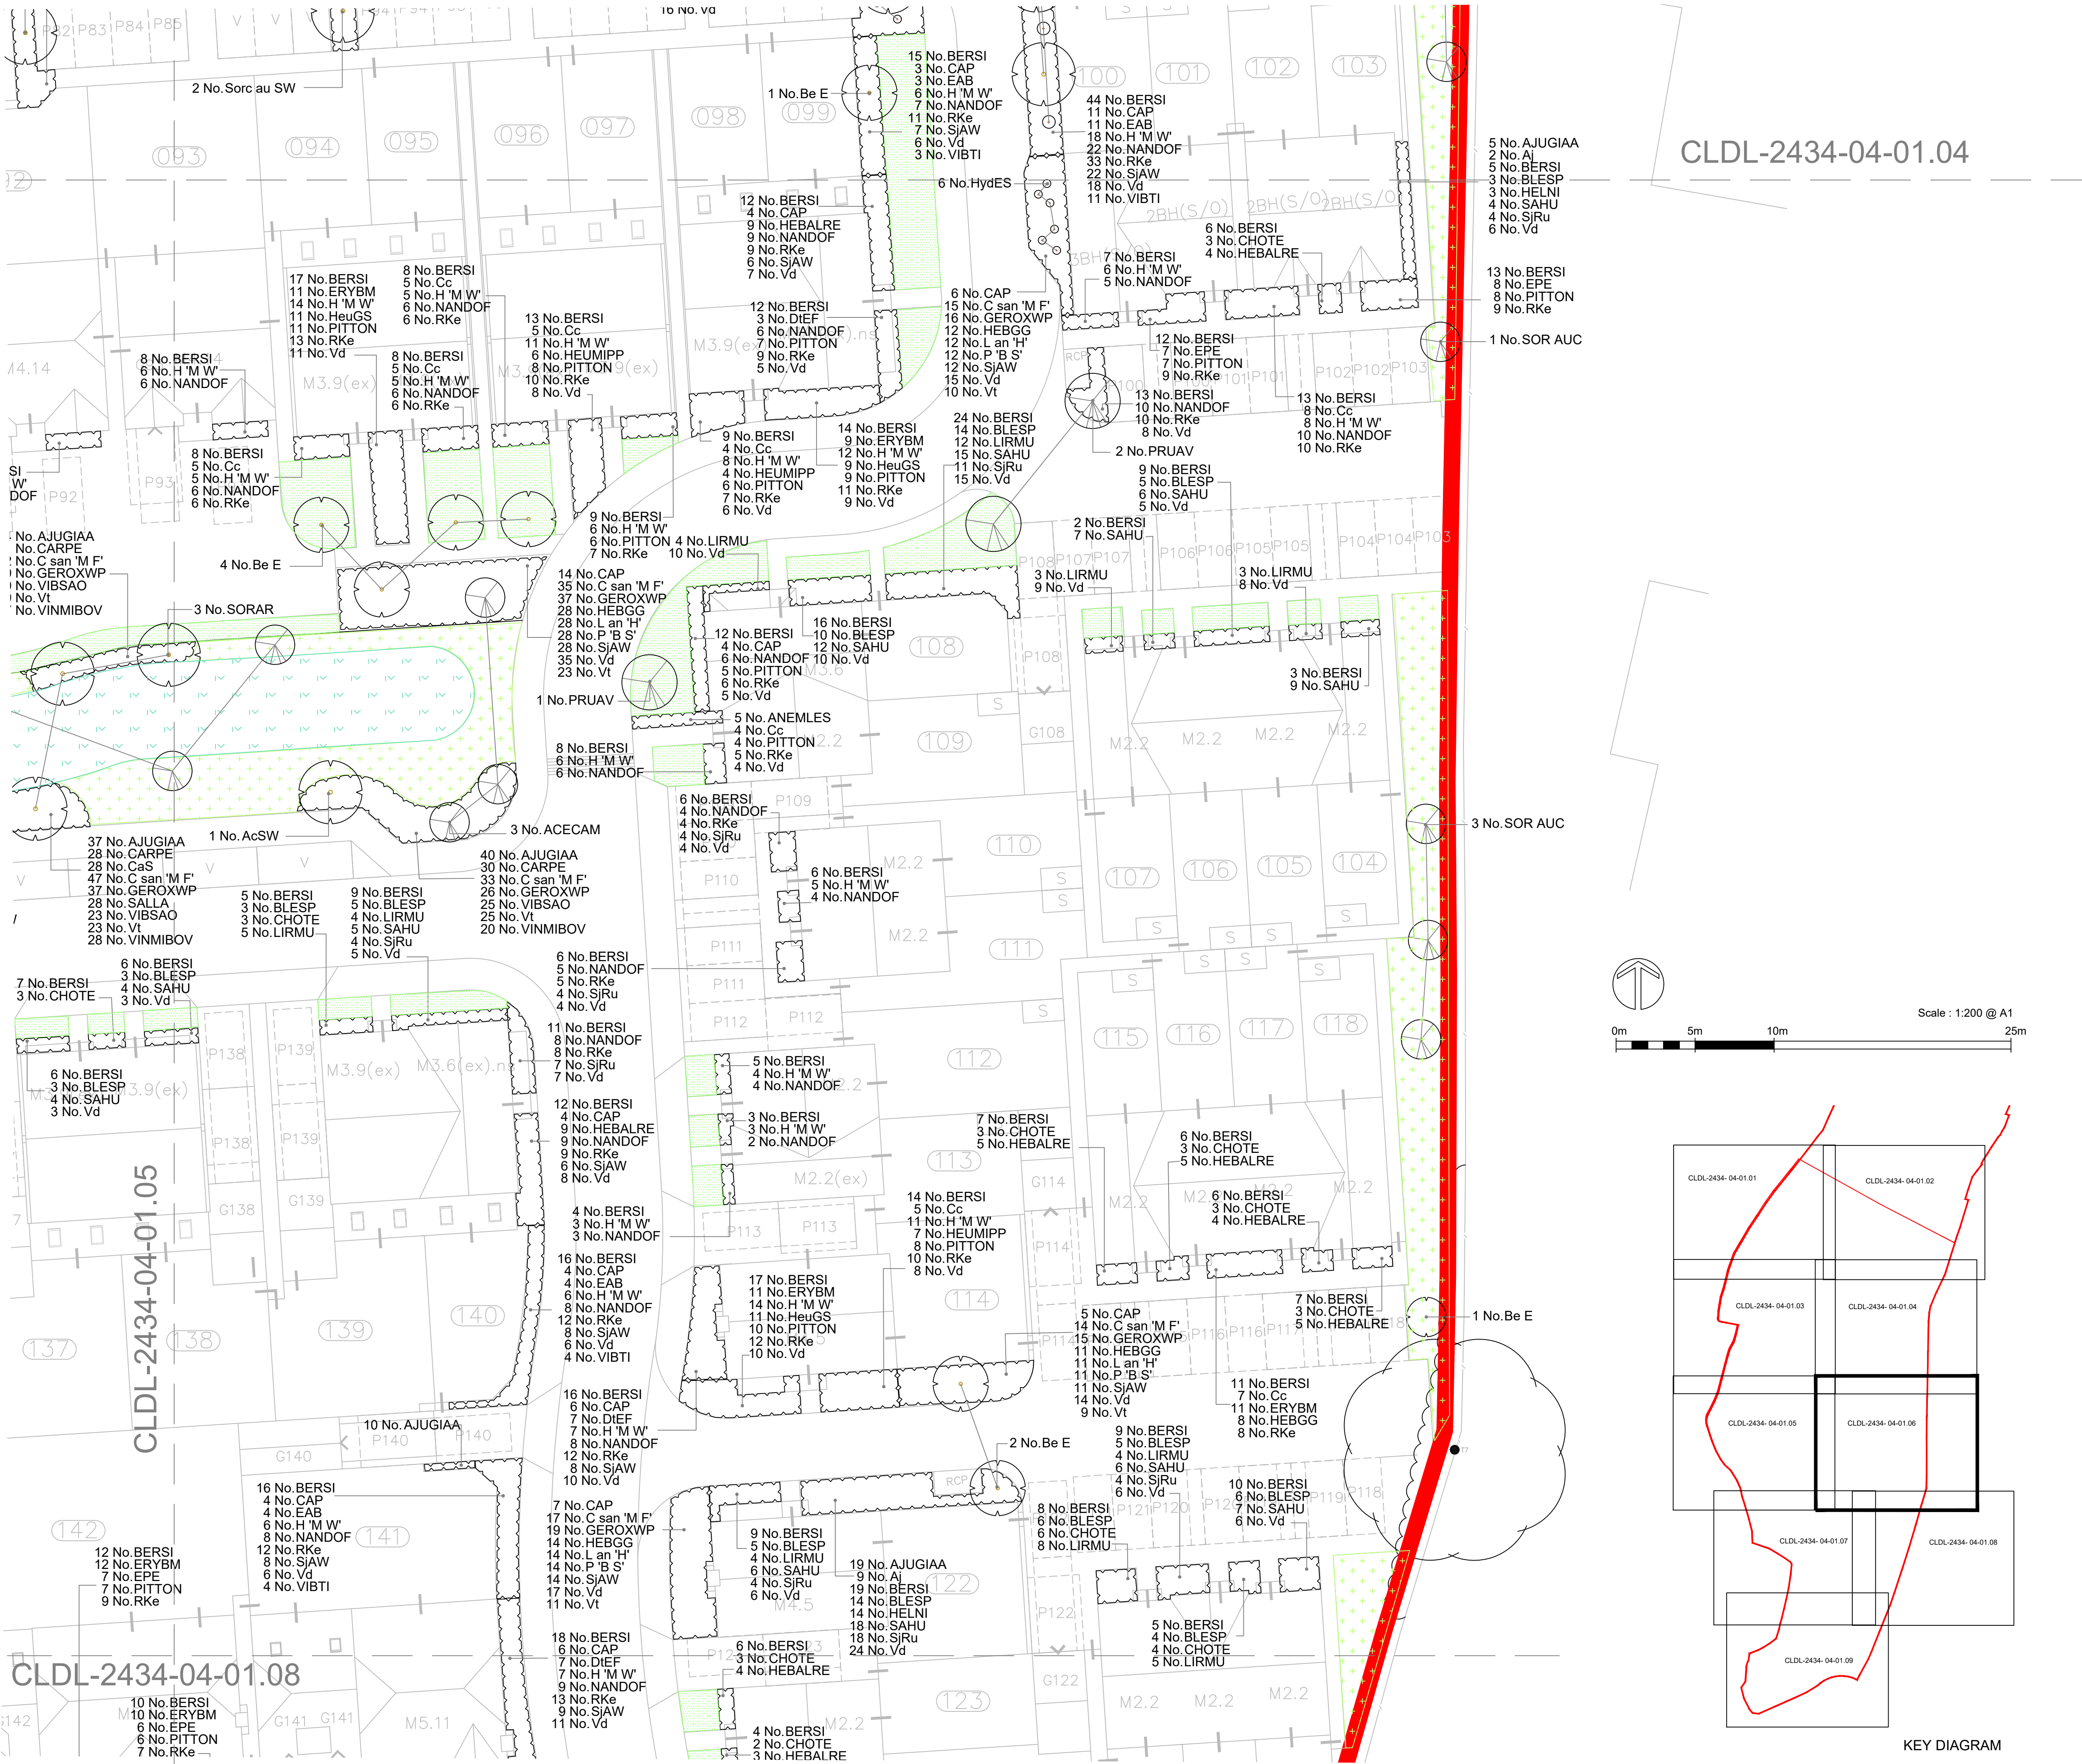

LEGEND



- BOUNDARY LINE
- EXISTING TREES TO BE RETAINED
- PROPOSED TREES -Advanced nursery stock/ semi-mature trees
- PROPOSED TREES - standard trees
- PROPOSED ORNAMENTAL MULTI-STEM SMALL TREE/ LARGE SHRUB
- PROPOSED EVERGREEN HEDGE
- PROPOSED NATIVE HEDGE
- PROPOSED NATIVE WOODLAND/ STRUCTURAL BUFFER PLANTING
- PROPOSED NATIVE SHRUB/ WOODLAND EDGE PLANTING
- PROPOSED NATIVE SCRUB
- PROPOSED AMENITY PLANTING
- PROPOSED WETLAND PLANTING
- PROPOSED NATIVE PLANTING ASSOCIATED WITH PONDS
- PROPOSED TURF (verges & plot frontages) / SEEDED (general areas).
- MEADOW MIX FOR CLAY SOILS (Emorsgate EM4 or similar approved)
- WOODLAND EDGE/ SHADE TOLERANT MIX (Emorsgate EW1 or similar approved).
- WETLAND MIX (Emorsgate EM8 or similar approved).
- GENERAL AMENITY MOWN GRASS (seeded)
- STEPPING STONE LOGS (safety area indicated)
- PLAY BOULDERS
- TIMBER SWINGING HORSE
- CLIMBING STRUCTURE
- PLAY TREE LOG
- WOBBLE DISH
- WHEELCHAIR CAROUSEL
- SEATING LOGS
- SLIDE (small)
- INFORMAL PLAY MOUNDS
- BALANCE BLOCKS
- TWIN SWING
- DOUBLE BALANCE BEAM
- DOUBLE SEE-SAW
- TIMBER BENCH
- WOOD FIBRE SURFACE / BARK MULCH
- RUBBER CRUMB SAFTETY SURFACE
- LITTER BIN/ SIGNAGE

REFER TO DRAWING CLDL-2434-04-01.10 FOR PLANTING SCHEDULE

Revisions:		
Rev:	Date:	Description:
P00	20.06.24	First issue.
P01	25.06.24	Minor layout updates.
P02	27.06.24	Minor layout updates.
P03	14.08.24	Scale bar added.
P04	29.04.25	LPA comments. Updated - play elements & minor soft works.Tree sizes revised.

Charnwood Landscape Design Limited
Quatro House □ Lyon Way □ Frimley Road □ Camberley □ Surrey □ GU16 7ER
Tel : 01433 631960 Email : info@cldl.co.uk

Job	Scale	Date
PHASE 4 - SOUTHWATER, WEST SUSSEX	1:200 @ A1	June 2024
Drawing Name	Dwg n°.	Rev.
PLANTING PROPOSALS	CLDL-2434-04-01.06	P04

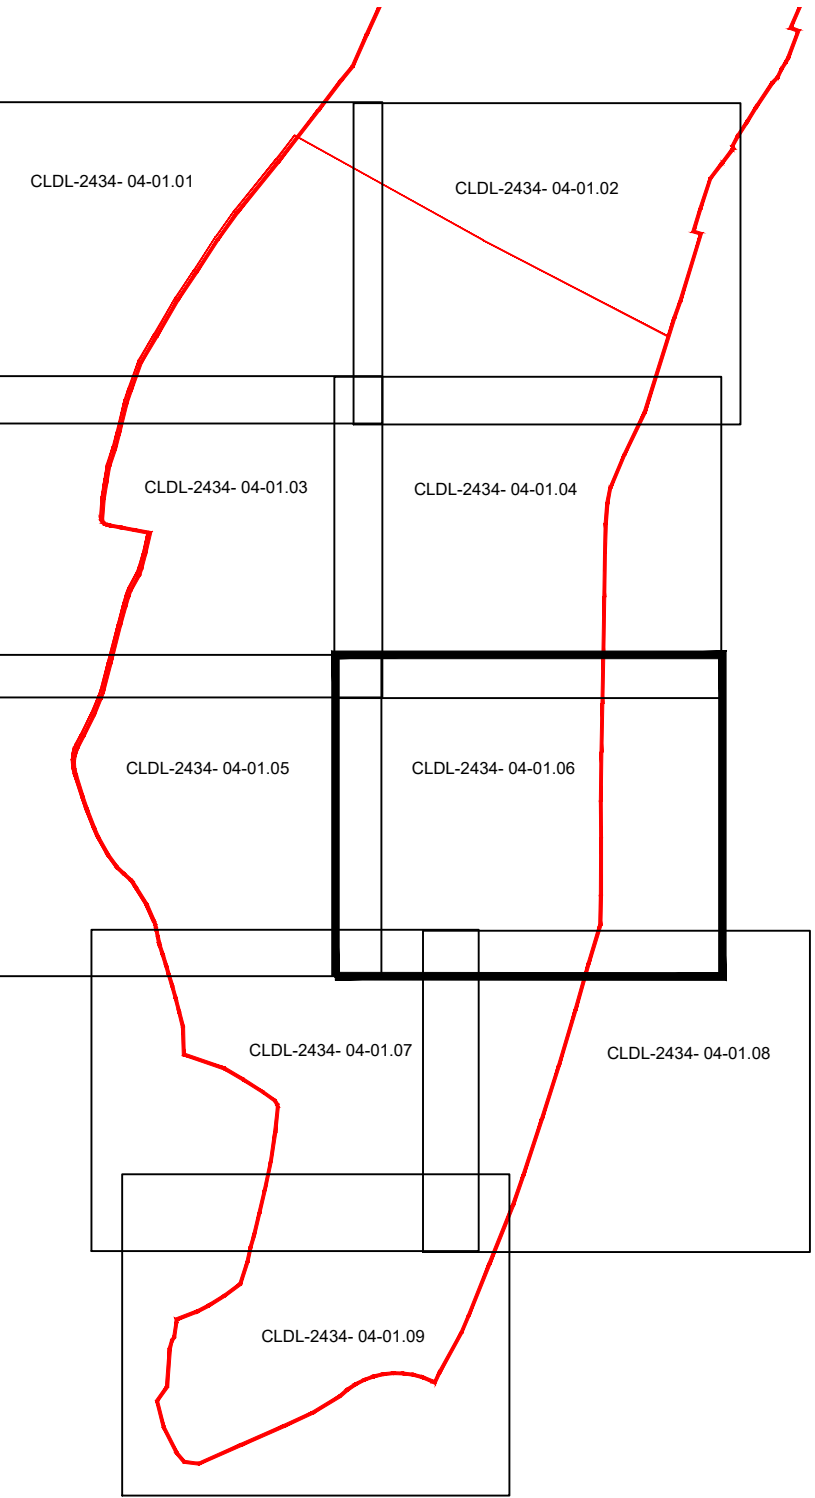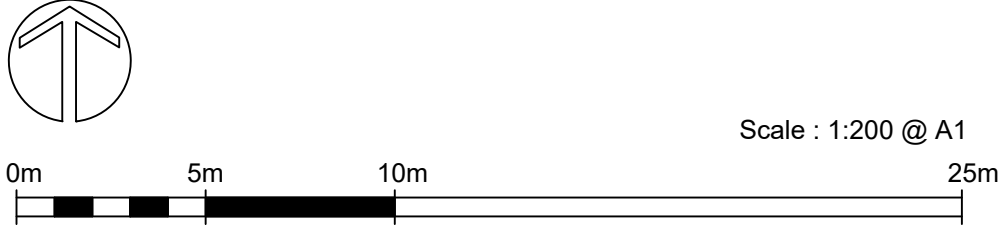

KEY DIAGRAM