

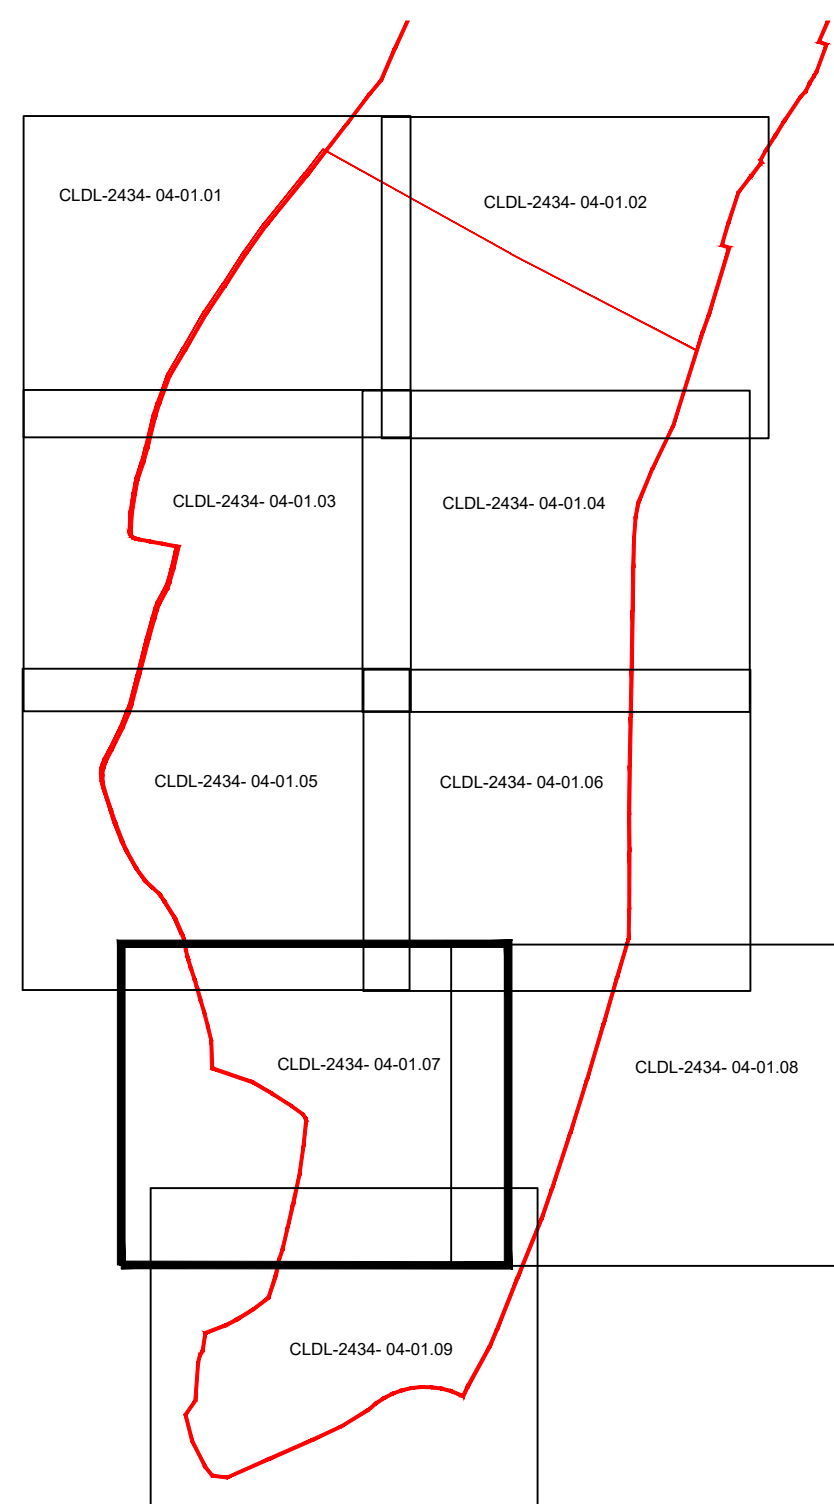


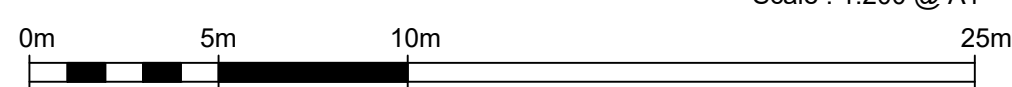

KEY DIAGRAM

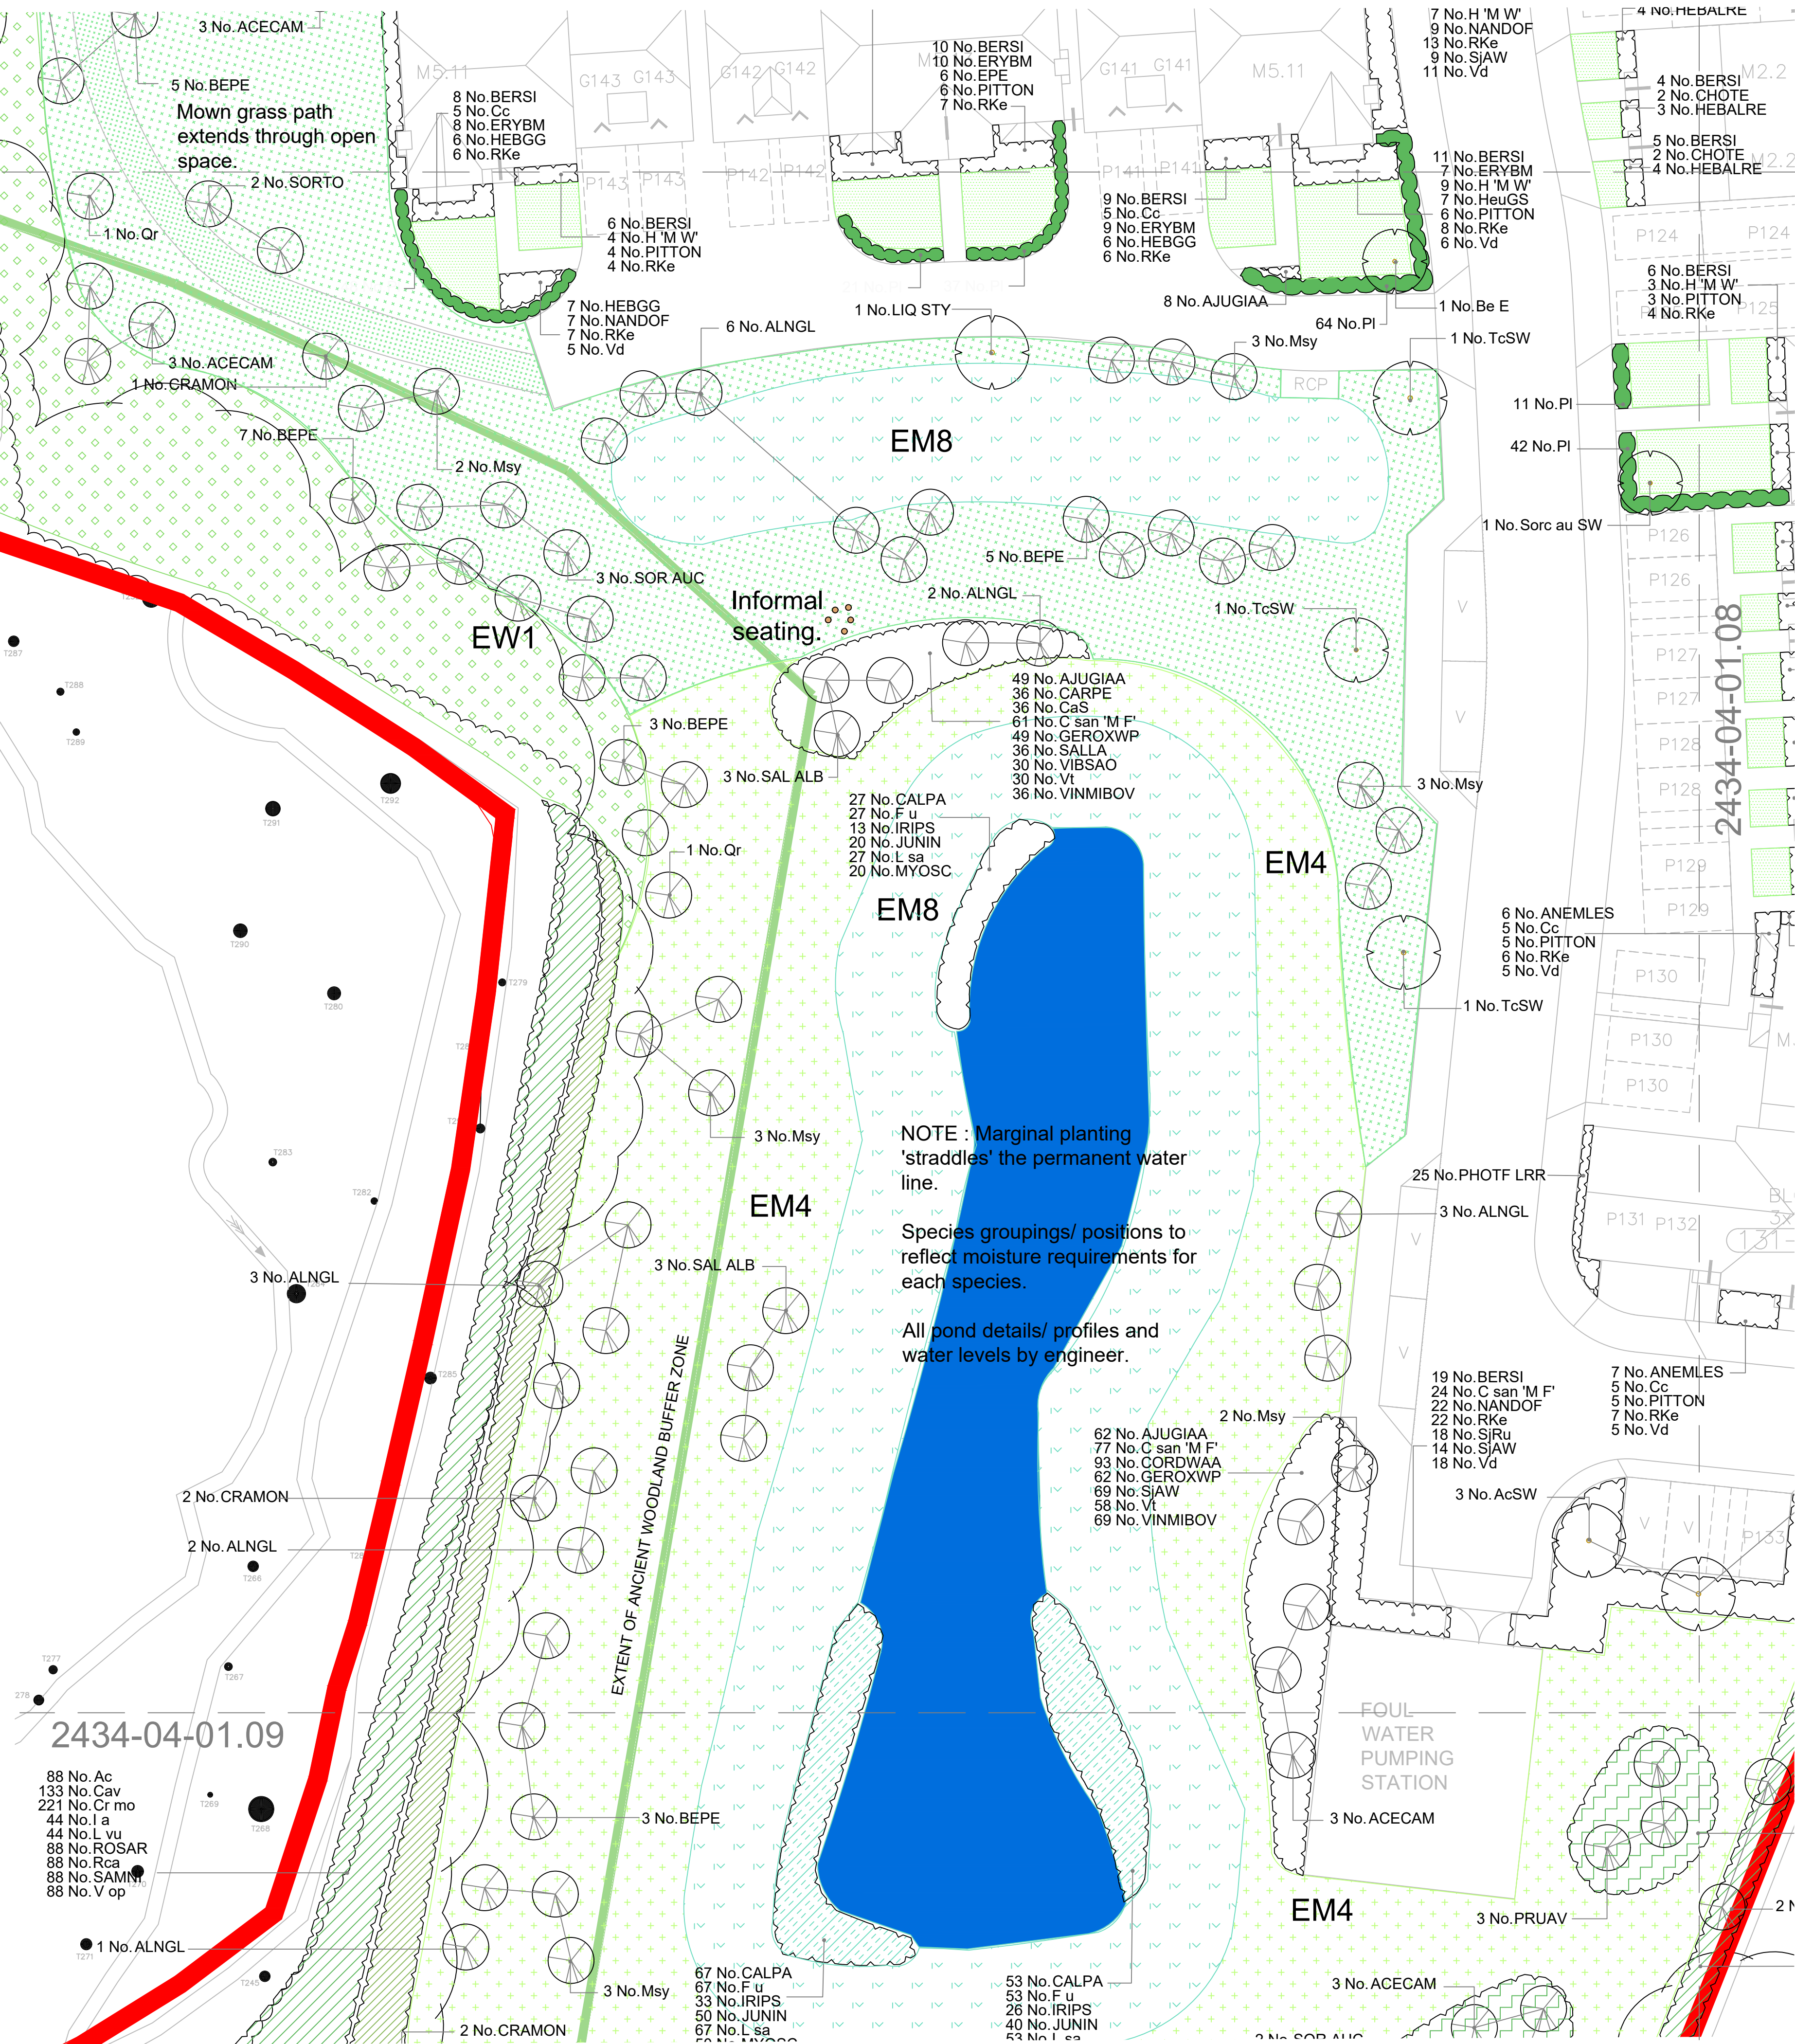

- | | |
|--|--|
| | BOUNDARY LINE |
| | EXISTING TREES TO BE RETAINED |
| | PROPOSED TREES -Advanced nursery stock/ semi-mature trees |
| | PROPOSED TREES - standard trees |
| | PROPOSED ORNAMENTAL MULTI-STEM SMALL TREE/ LARGE SHRUB |
| | PROPOSED EVERGREEN HEDGE |
| | PROPOSED NATIVE HEDGE |
| | PROPOSED NATIVE WOODLAND/ STRUCTURAL BUFFER PLANTING |
| | PROPOSED NATIVE SHRUB/ WOODLAND EDGE PLANTING |
| | PROPOSED NATIVE SCRUB |
| | PROPOSED AMENITY PLANTING |
| | PROPOSED WETLAND PLANTING |
| | PROPOSED NATIVE PLANTING ASSOCIATED WITH PONDS |
| | PROPOSED TURF (verges & plot frontages) / SEEDED (general areas.) |
| | MEADOW MIX FOR CLAY SOILS (Emorsgate EM4 or similar approved) |
| | WOODLAND EDGE/ SHADE TOLERANT MIX (Emorsgate EW1 or similar approved). |
| | WETLAND MIX (Emorsgate EM8 or similar approved). |
| | GENERAL AMENITY MOWN GRASS (seeded) |
| | STEPPING STONE LOGS (safety area indicated) |
| | PLAY BOULDERS |
| | TIMBER SWINGING HORSE |
| | CLIMBING STRUCTURE |
| | PLAY TREE LOG |
| | WOBBLE DISH |
| | WHEELCHAIR CAROUSEL |
| | SEATING LOGS |
| | SLIDE (small) |
| | INFORMAL PLAY MOUNDS |
| | BALANCE BLOCKS |
| | TWIN SWING |
| | DOUBLE BALANCE BEAM |
| | DOUBLE SEE-SAW |
| | TIMBER BENCH |
| | WOOD FIBRE SURFACE / BARK MULCH |
| | RUBBER CRUMB SAFETY SURFACE |
| | LITTER BIN/ SIGNAGE |

REFER TO DRAWING CLDL-2434-04-01.10 FOR PLANTING SCHEDULE

Revisions:

Rev:	Date:	Description:
P00	20.06.24	First issue.
P01	25.06.24	Minor layout updates.
P02	27.06.24	Minor layout updates.
P03	14.08.24	Scale bar added.
P04	29.04.25	LPA comments. Updated - play elements & minor soft works.Tree sizes revised.

Charnwood Landscape Design Limited

Quattro House □ Lyon Way □ Frimley Road □ Camberley □ Surrey □ GU16 7ER
Tel : 01433 631960 Email : info@cldl.co.uk

Job	Scale	Date
PHASE 4 - SOUTHWATER, WEST SUSSEX	1:200 @ A1	June 2024
Drawing Name	Dwg no.	Rev.
PLANTING PROPOSALS	CLDL-2434-04-01.07	P04