

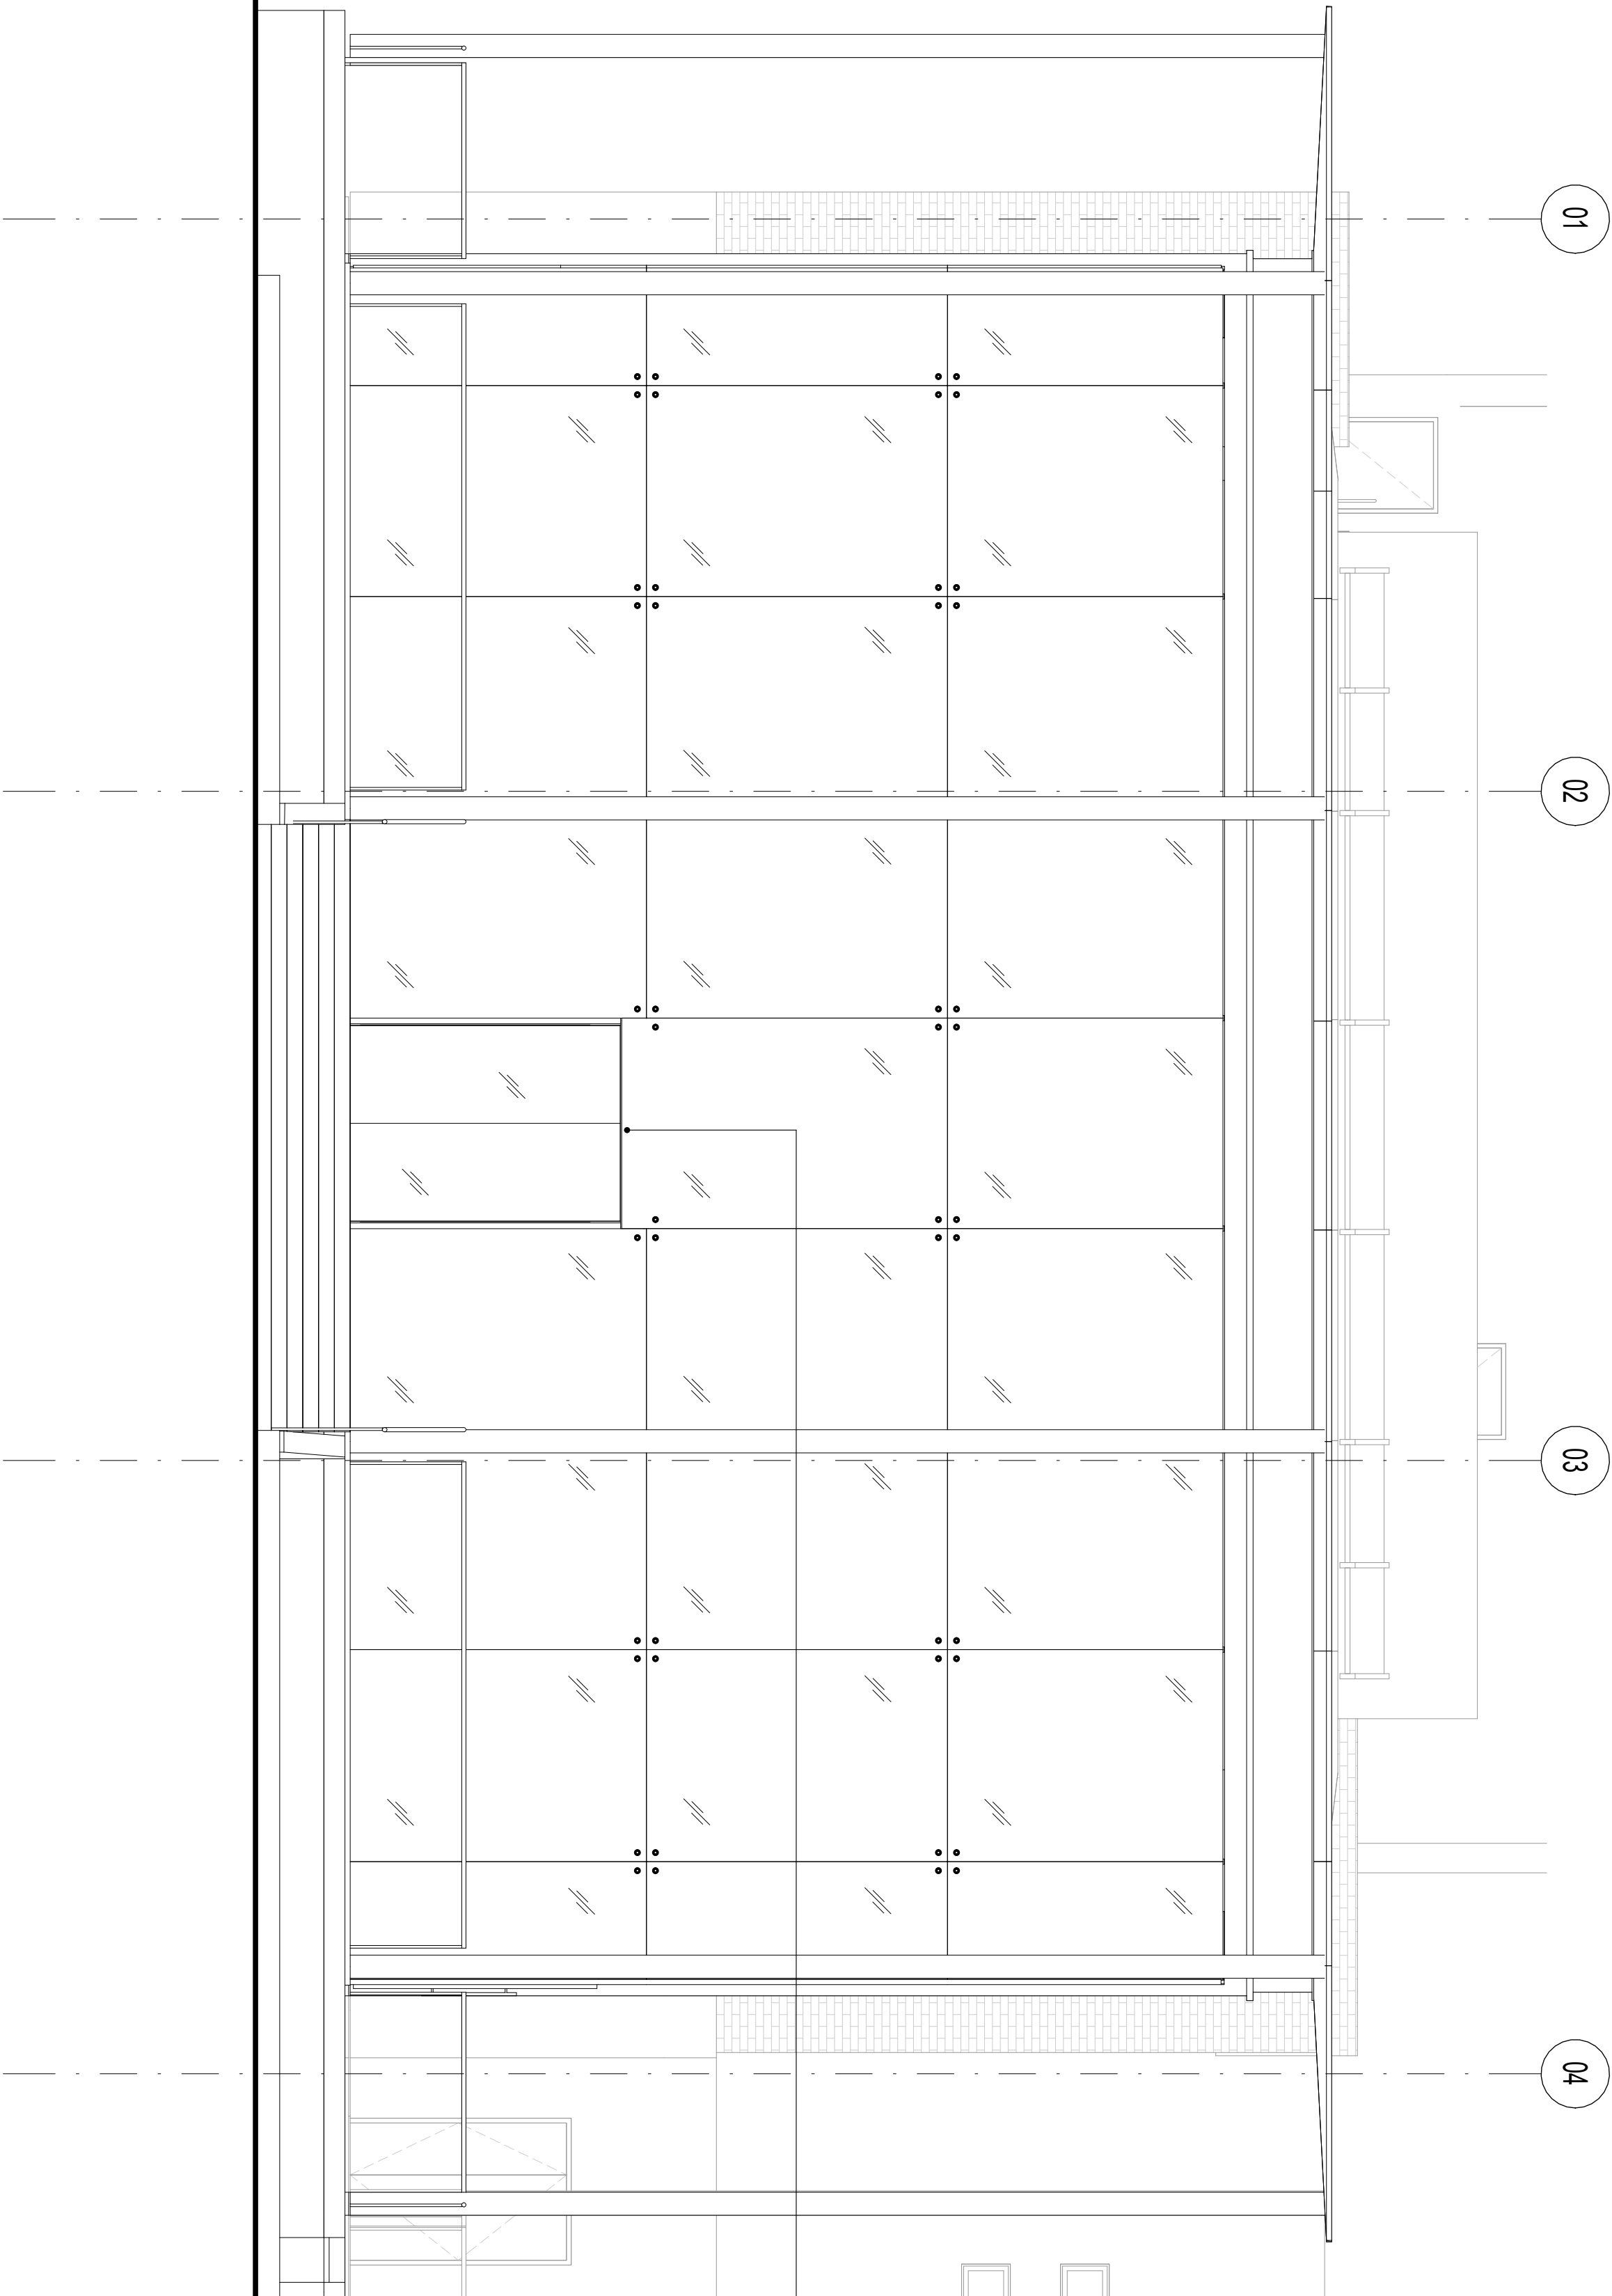


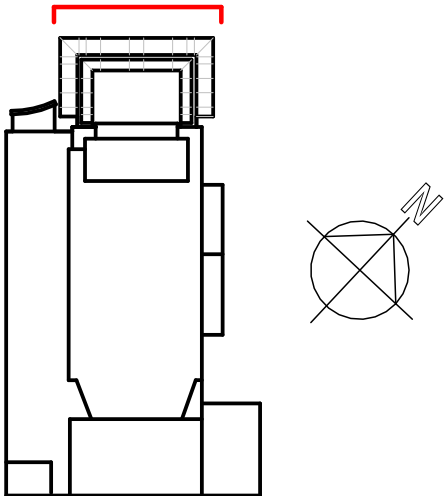

1 Existing - Glass Revolving Door
1 : 50

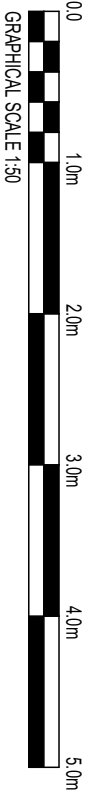

lawrayarchitects