



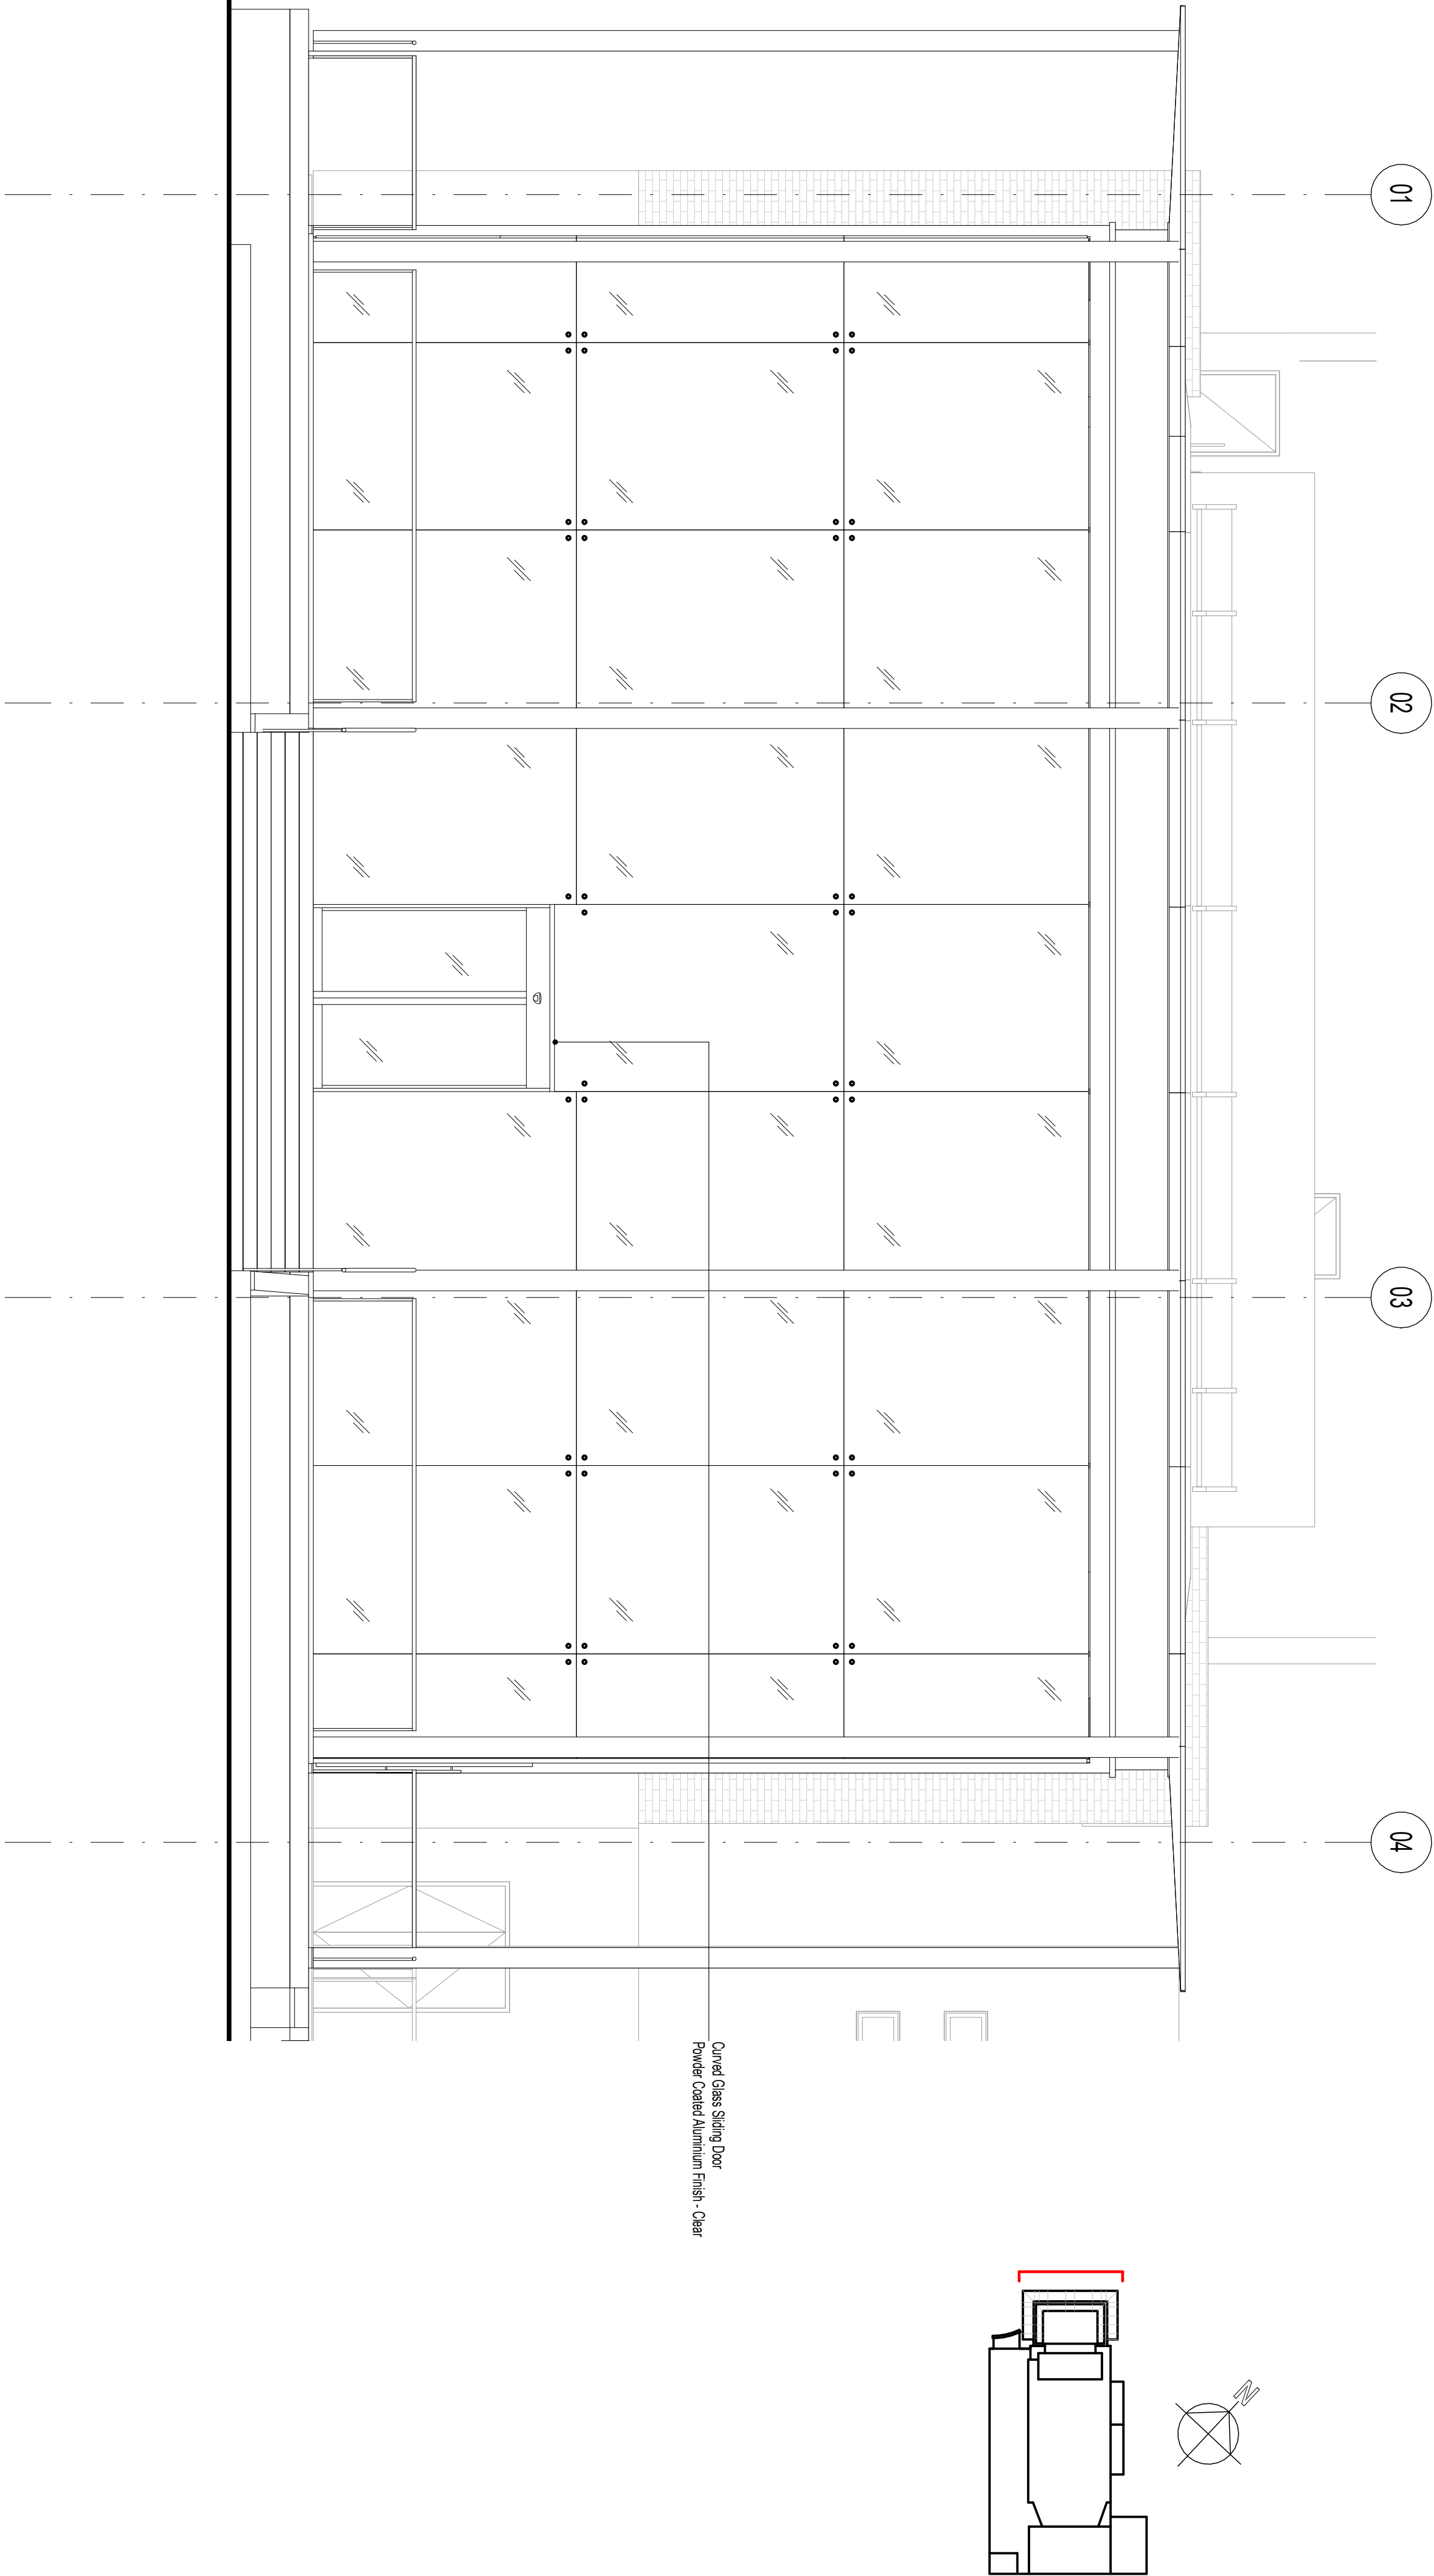

1 Proposed - Curved Glass Sliding Door
1 : 50

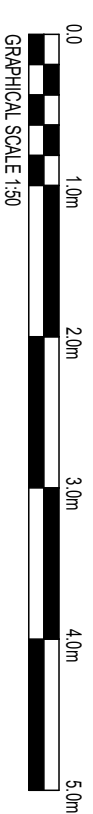

lawrayarchitects



SK-032002 Proposed - Curved Glass Sliding Door
The Capitol Theatre Horsham