

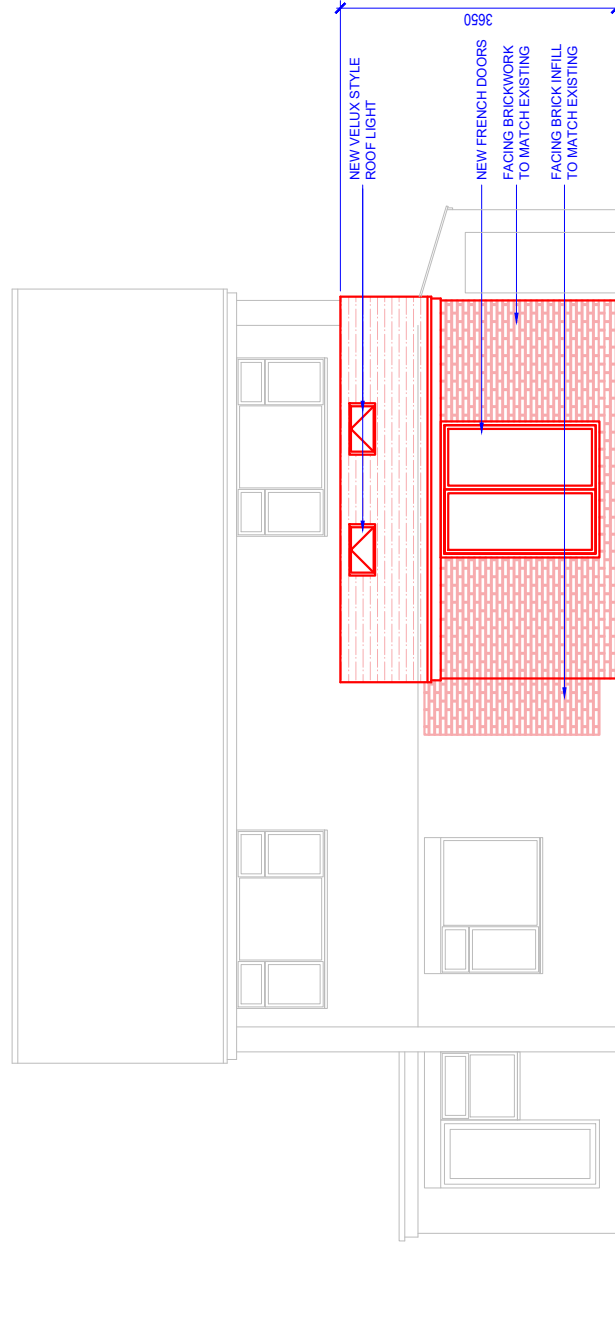
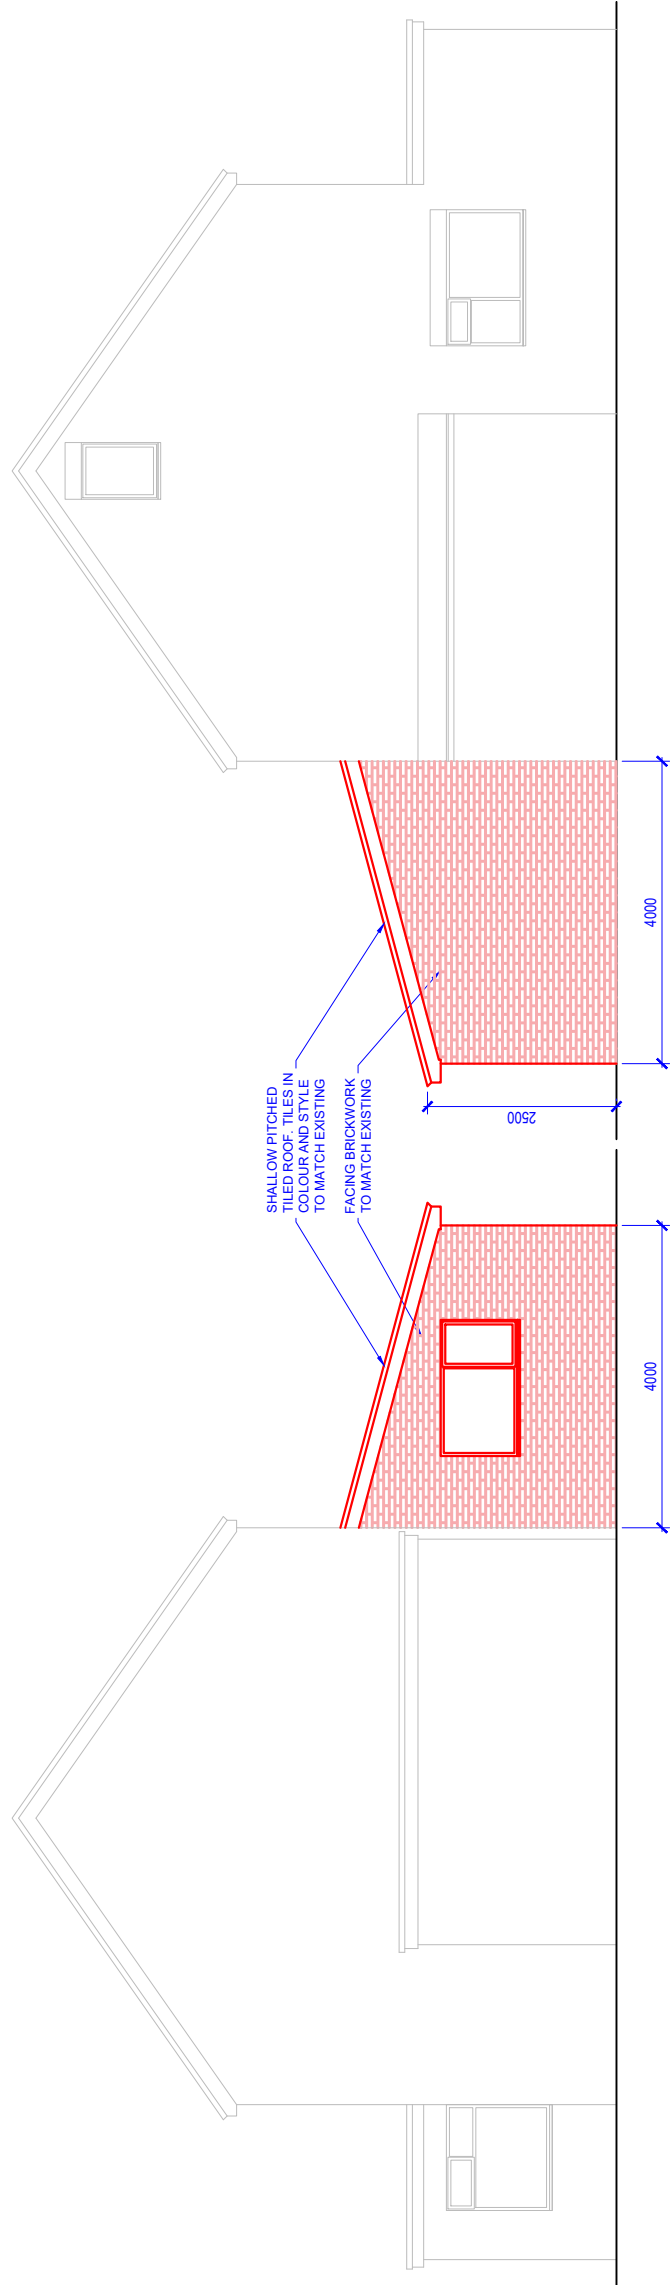
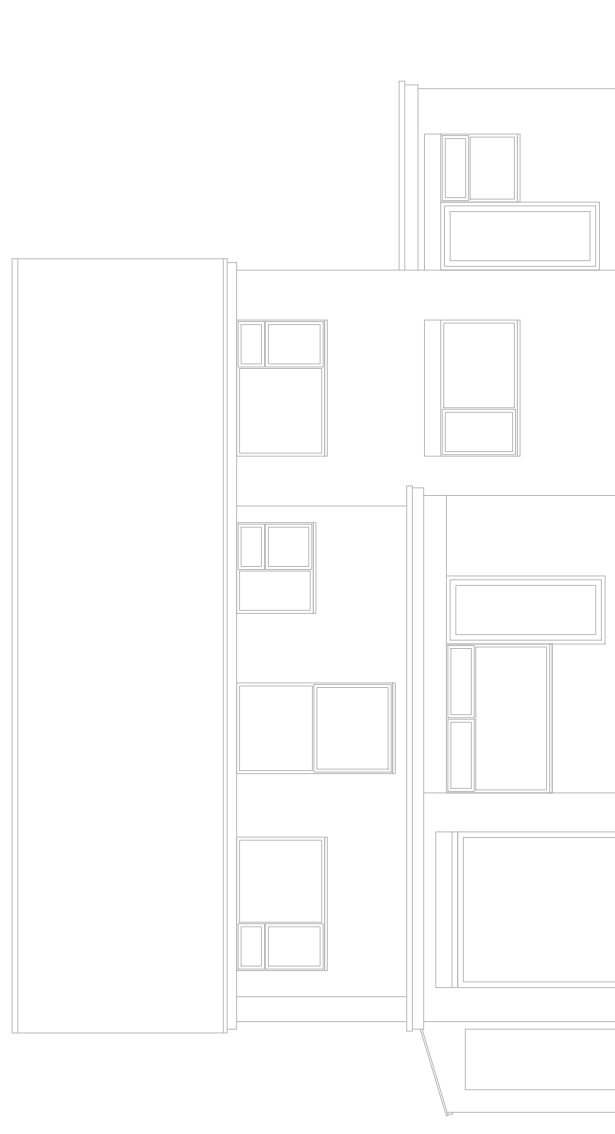
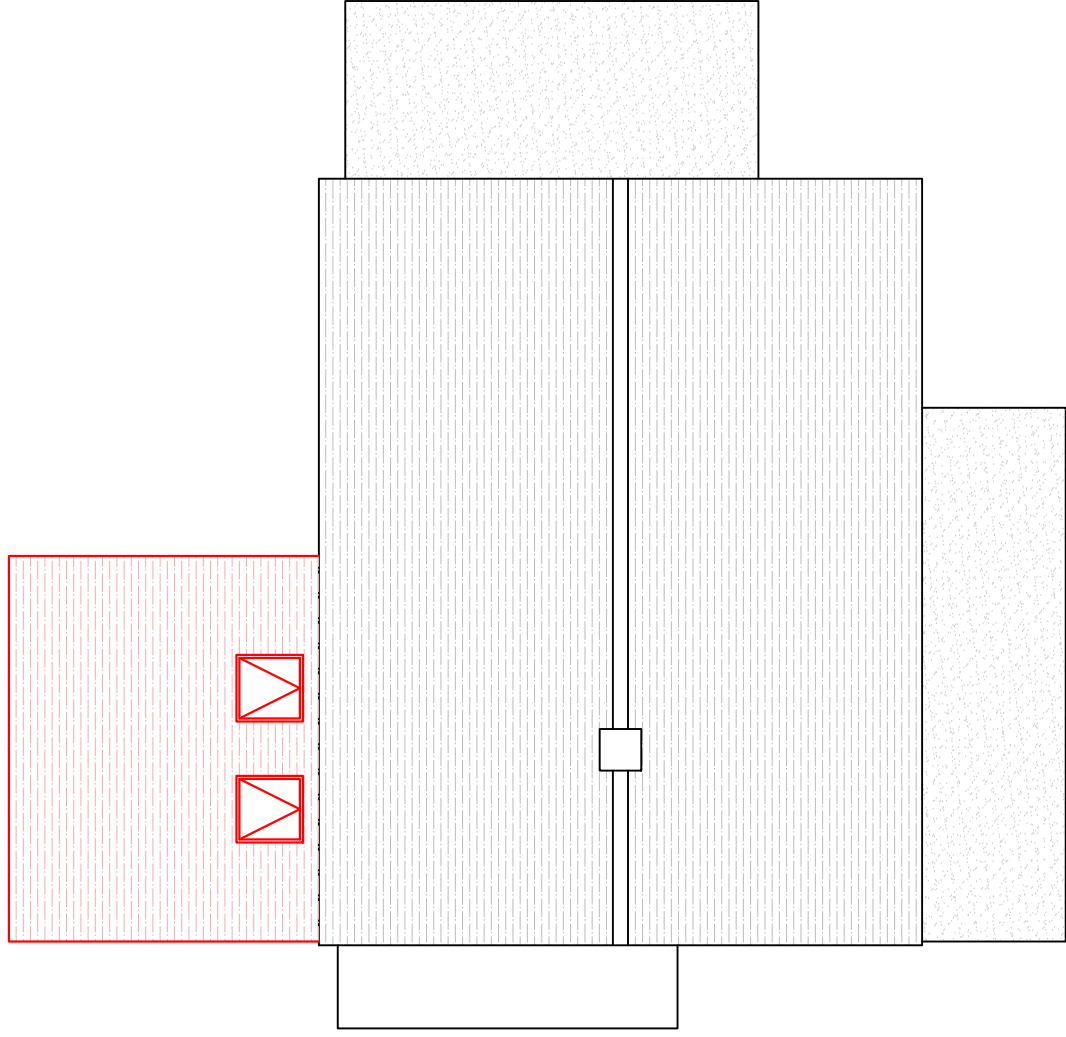
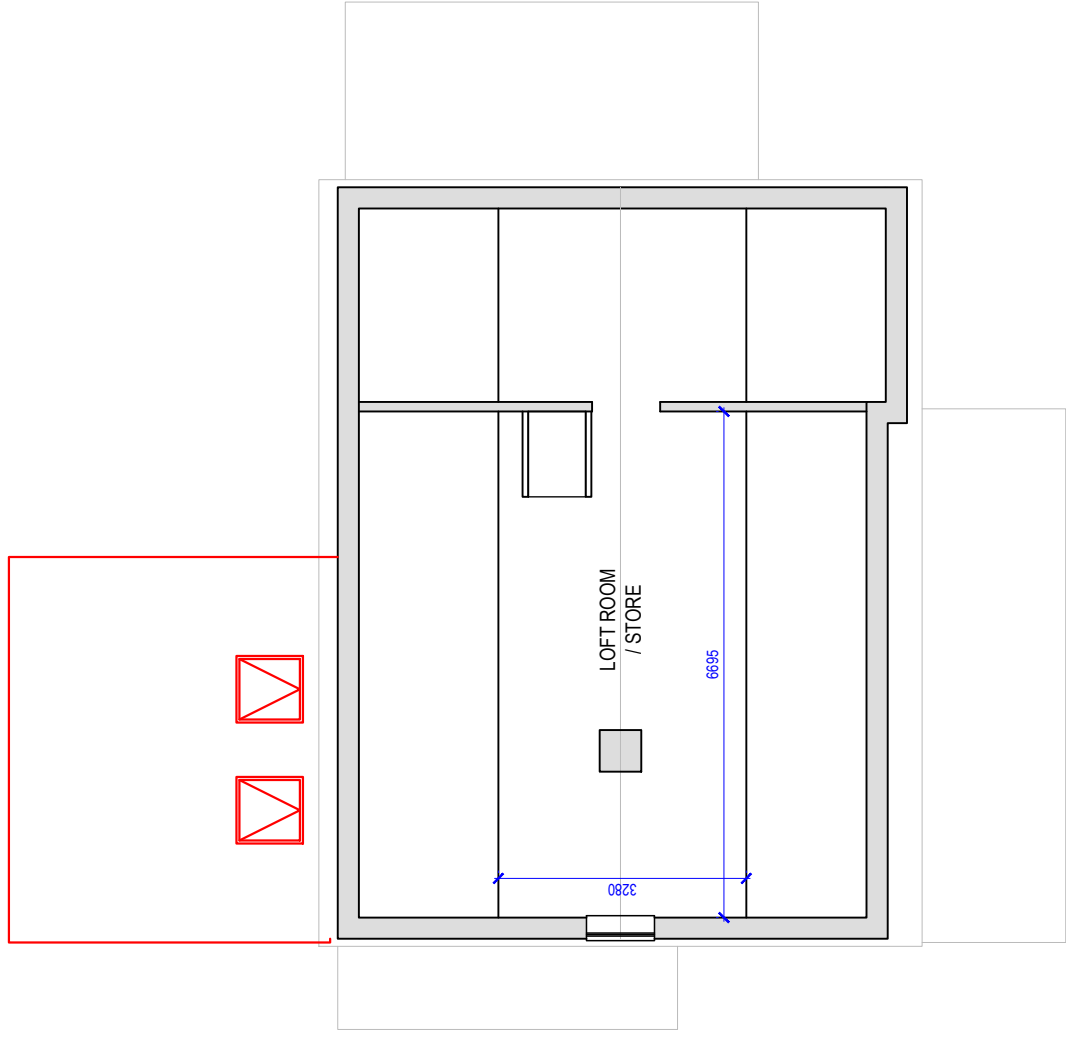
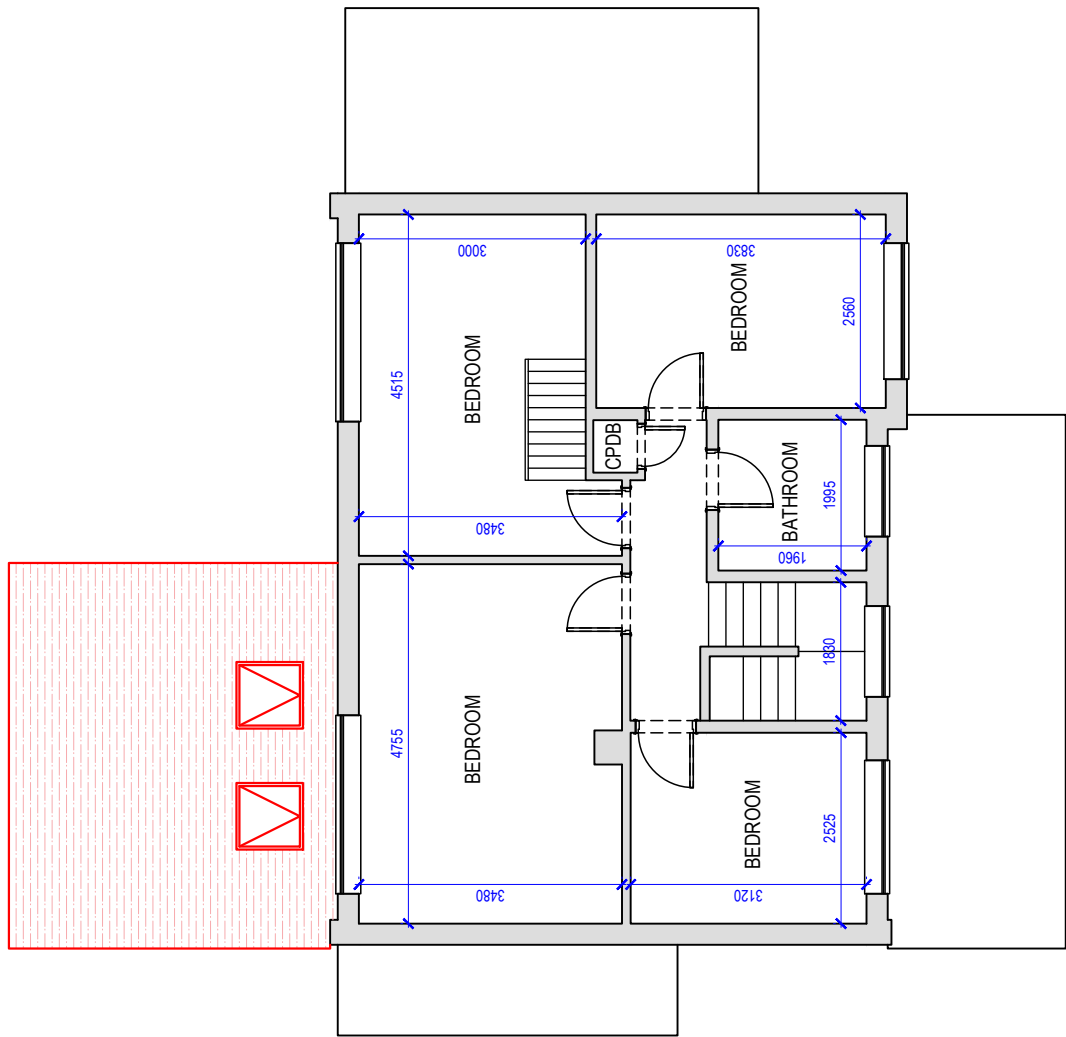


Notes:-

- 1. All working dimensions to be checked on site.
- 2. Any discrepancies between drawings of different scales, and between drawings and specification where appropriate to be notified to the designer.
- 3. Copyright reserved. This drawing may only be used on the project specified in the title block. It may not be copied or disclosed to any third party without the prior written consent of the designer.

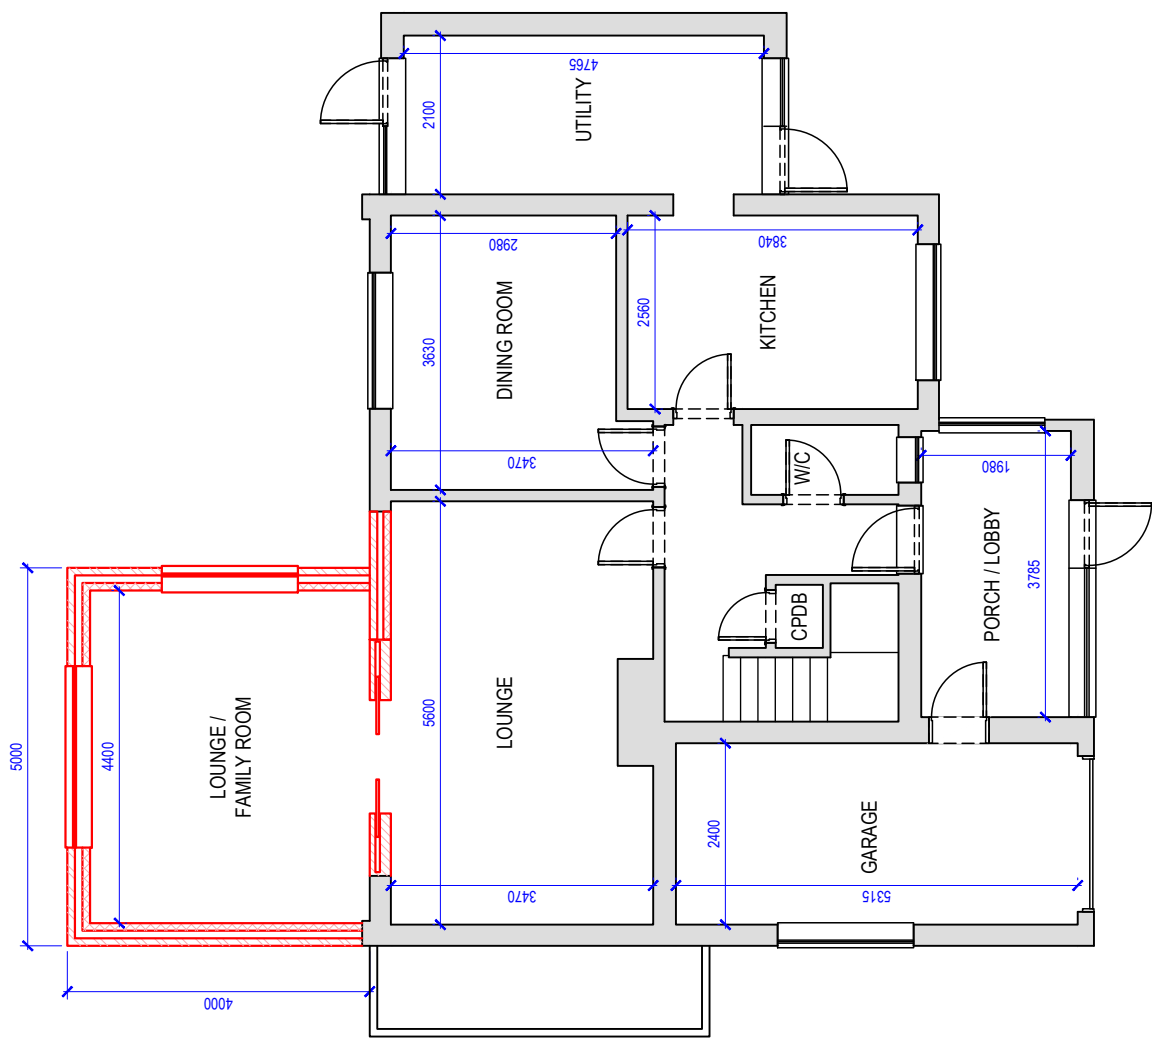

01	16.01.25	PLANNING ISSUE
00	31.10.25	INITIAL ISSUE
REV	DATE	COMMENTS
DAVID STRUDWICK DESIGN + BUILD Astra House, The Common, Cranleigh, GU8 8RZ 01483 256760 / projects@davidstrudwick.co.uk		
CLIENT: LUCY CUNNINGHAM 54 POLLARDS DRIVE, HORSHAM, RH13 5HH		
TITLE: PROPOSED PLANS & ELEVATIONS		
SCALE: 1:100@A1 (1:200@A3)		
PROJECT: 1292		
DRG No:	22	REV: 01

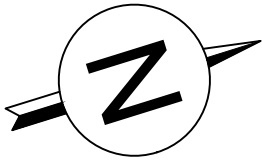